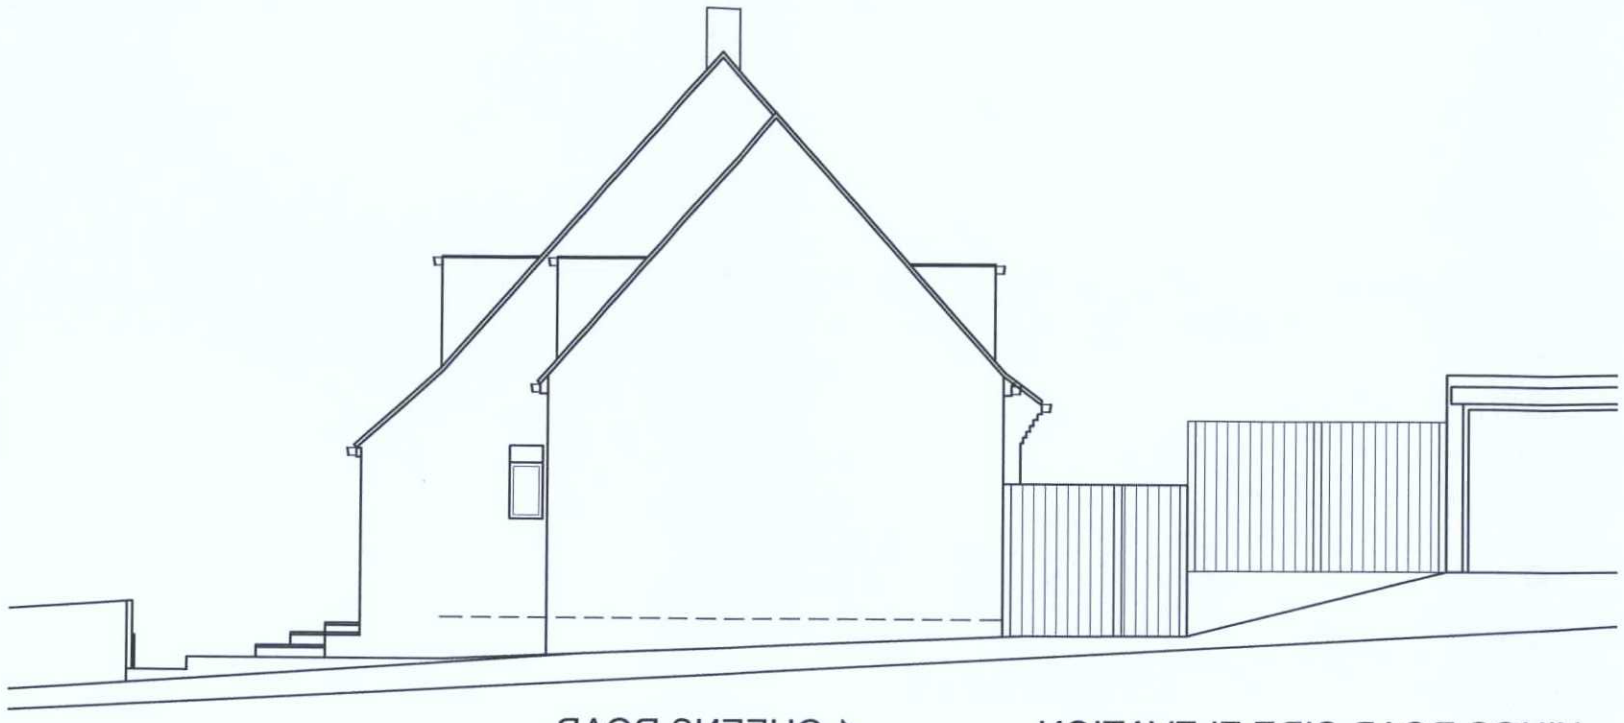

1 QUEENS ROAD KINGS ROAD SIDE ELEVATION

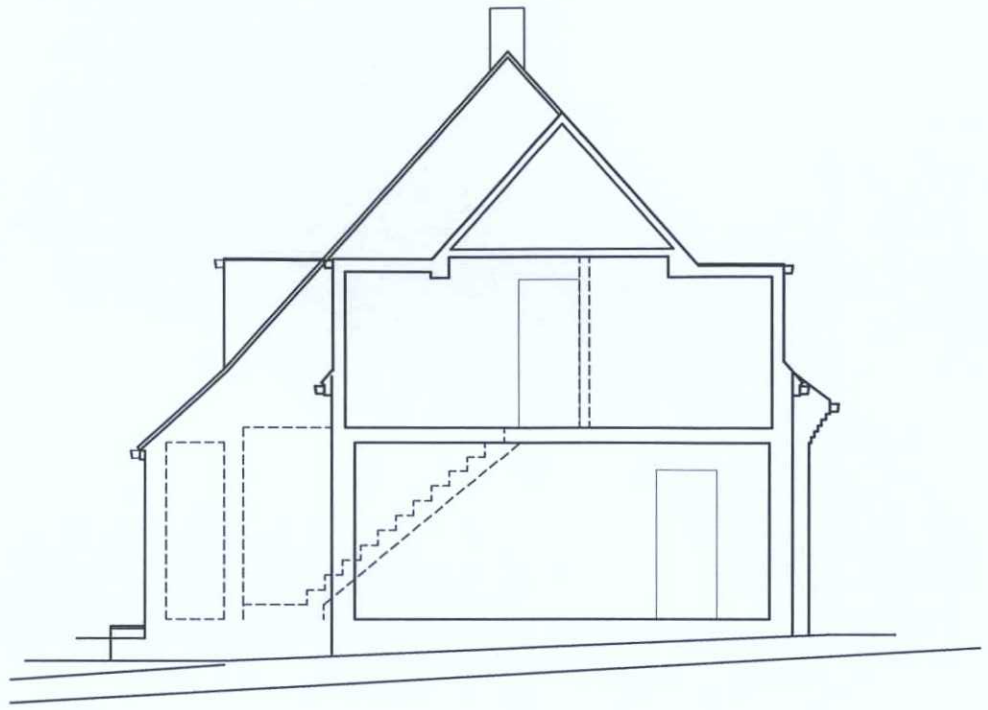

SECTION

10 metres @ 1:100 on A3

1 metres @ 1:100 on A3

ADUR & WORTHING
PLANNING SERVICES

PLAN	AWDM/ 1473/18
DATE VALID	15 OCT 2018

AMENDMENT

A Front extension removed

rev.	date

Three drawings should be approved by Local Authority Building Control or other appropriate checking Authority prior to commencement of the work.

No dimensions to be scaled from this drawing.
All dimensions to be checked on site.
This drawing is copyright.

client
Joanna and David Markvoort

project
1 Queens Road
Southwick

drawing
Planning Application
Proposed Elevations

scale 1:100@A3 date 18.09.18

drawn CH

9 Kenton Road
Hove, East Sussex
BN3 4FG
tel: 01273 298217
fax: 01273 298217
e-mail: info@clairehaigharchitects.co.uk

Claire Haigh
Associates Ltd

rev.		
A	/005	CH917



FRONT ELEVATION



REAR ELEVATION