PROPOSED WORKS

EXISTING 15m HIGH PHASE 4 TOWER AND DIPLEXOR BOX TO BE REMOVED AND REPLACED WITH NEW 20m HIGH ALPHA TRISECTOR SW TOWER ON NEW D9-4 ROOT FOUNDATION.

PROPOSED 2600 RFC VER.D TO BE INSTALLED ON EXISTING 200mm HIGH STEEL PLINTH. EXISTING APM30H VER.D TO BE RELOCATED ABOVE NEW RFC.

NEW FEEDERS TO BE ROUTED TO EXISTING CABINETS VIA NEW 150 DUCTS

ADDITIONAL 1No. RECTIFIER TO BE INSTALLED WITHIN EXISTING APM30H VER.D

DEPENDENCY	REQUIRED	OUTCOME
STATS required?	Yes	Plans requested
Trial Hole?	Yes	TBC
Geotech required?	Pending trial hole	TBC
GPR Scan	Pending trial hole	TBC
Arboricultural survey?	N/A	N/A
LOS required?	YES	TBC
GDC required?	N/A	–
REC type	100A Singe REC Phase	No Upgrade required
ICNIRP Conformity	YES	Does not comply to GSD008
FIXIT submitted?	YES	TBC
CR (change request)?	N/A	–
Other	N/A	–

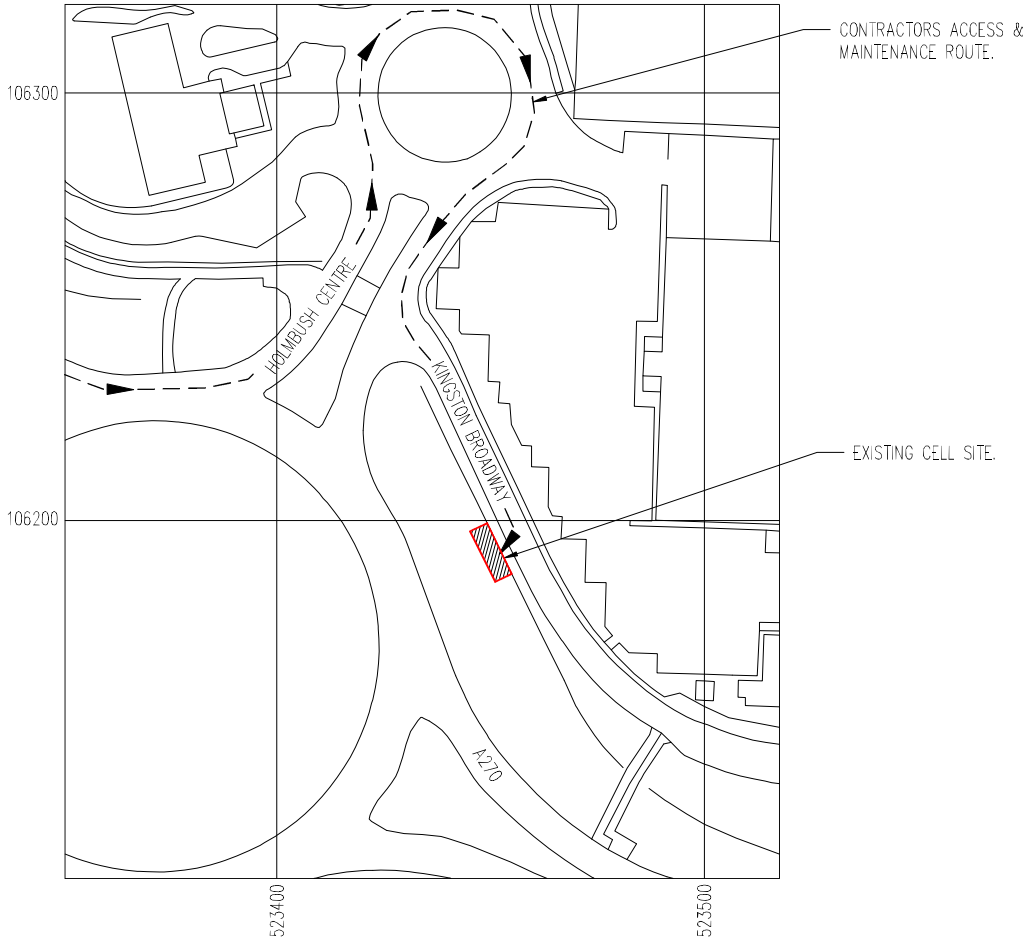

LOCATION PLAN

NGR E 523453
NGR N 106177

SCALE 1:1250

REPRODUCED FROM ORDNANCE SURVEY PROMAP DATA © CROWN COPYRIGHT 2018
LICENCE NUMBER 100022432

0m 10m 50m

ALL DIMENSIONS IN MILLIMETRES UNLESS NOTED OTHERWISE

EE OPERATOR STATUS : TBC

No.	Revision	Date	By	ckd
A1	PRELIMINARY ISSUE FOR COMMENT	07.09.'6	RG	AW

MBNL

HUAWEI

WHP Telecoms Ltd
Unit 1 Maple Park
Lowfields Road, Leeds
LS12 6HH

Tel: 0113 3023550 Fax: 0113 2876834
e-mail: info@whptelecoms.com

Site Name & Address:
KINGSTON BROADWAY STREETWORKS,
DNS KINGSTON BROADWAY, SHOREHAM BY SEA, WEST SUSSEX, BN43 6TB

Title:
PROPOSED TELECOMMUNICATIONS STREETWORKS UPGRADE SITE LOCATION

Purpose of Issue:
APPROVAL

Drawing No:
ADR001 – 01

Cell ID:	Site ID:	MBNL ID:
51544	975138	ADR001

Issue:	Scale:	Ch'd:	Date:
A1	AS STATED	AW	07.09.18
Drn: RG	Date: 07.09.18	App: AW	Date: 07.09.18

100mm
50mm
10mm
A3