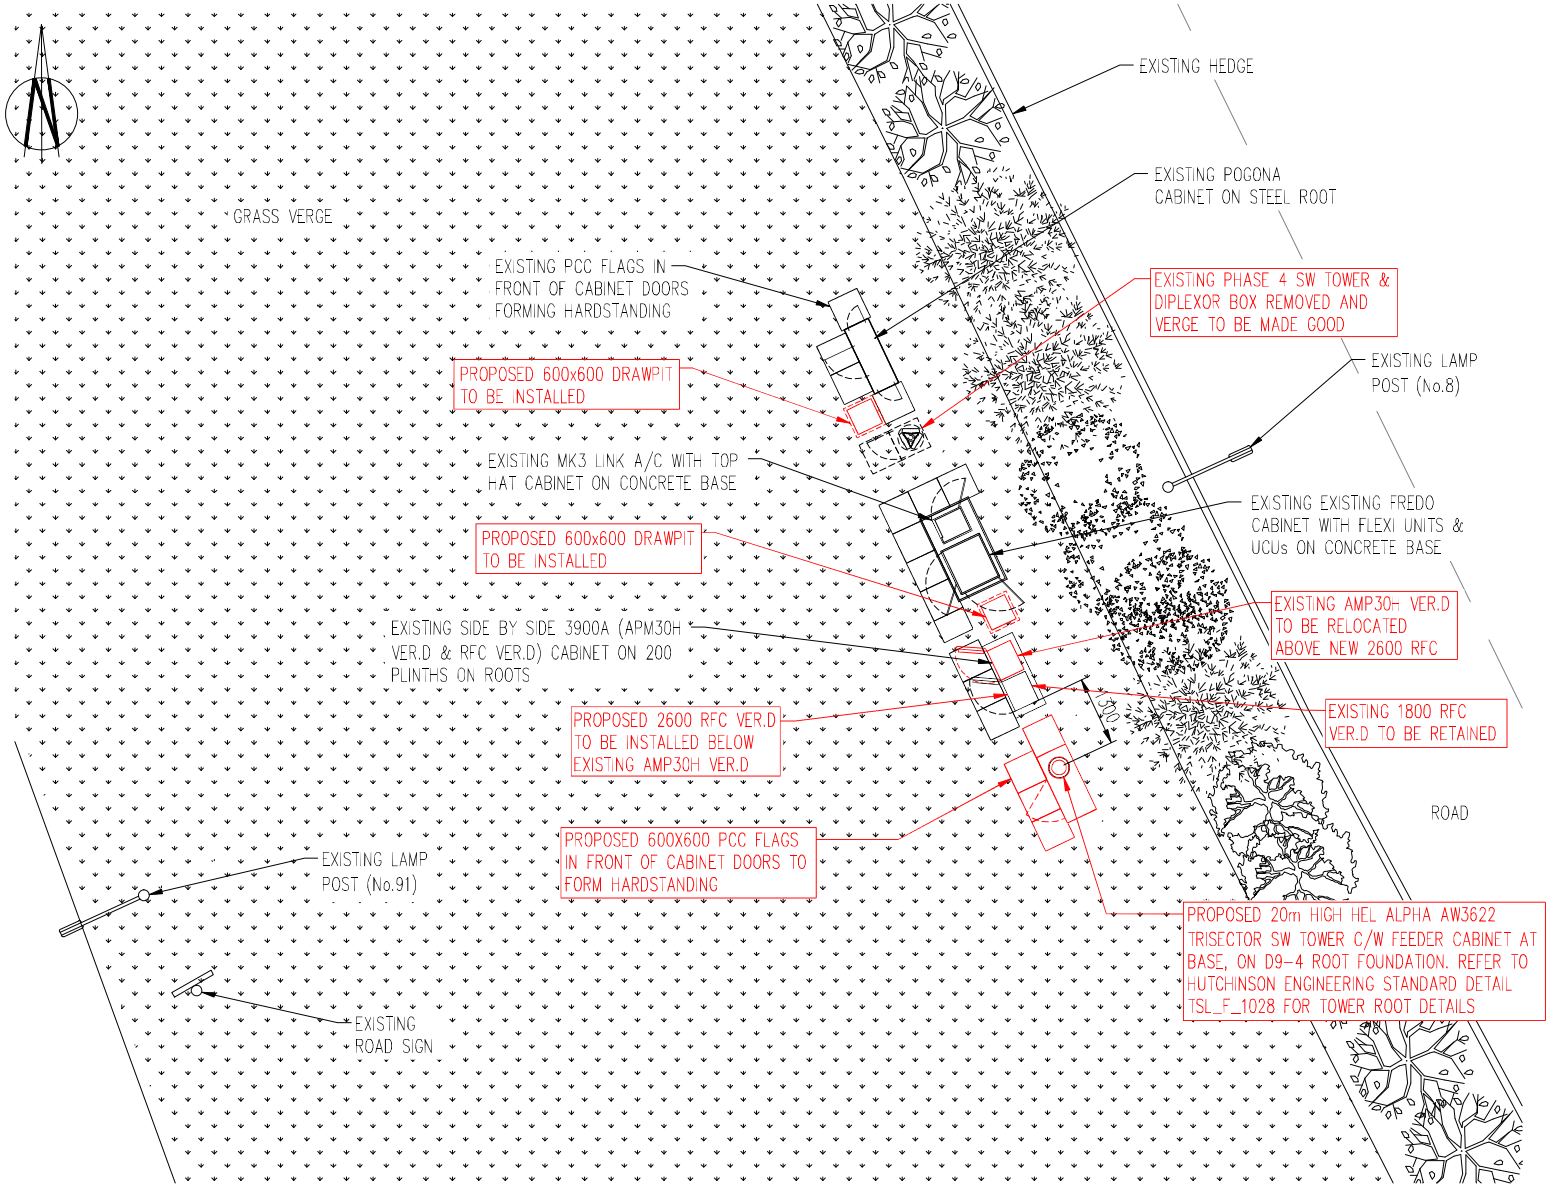

NOTE:
1. STREETWORKS SAFETY SIGN ATTACHED TO TOWER 2000 BELOW ANTENNA ON ACCESS SIDE
2. ELECTRICAL SAFETY SIGN TO BE FITTED ON OUTSIDE OF METER CABINET DOOR (SECURE LINK AC)
3. ENTRY SIGN TO BE FITTED ON INSIDE OF STREETWORKS CABINET DOORS
4. ANTENNA-1 SAFETY SIGN TO BE FITTED TO TOWER 200 BELOW EACH ANTENNA ON BORE SIGHT

SITE PLAN

SCALE 1:100

0m 1m 5m

A3

No.	Revision	Date	By	ckd
A1	PRELIMINARY ISSUE FOR COMMENT	07.09.18	RG	AW

MBNL

HUAWEI

WHP Telecoms Ltd
Unit 1 Maple Park
Lowfields Road, Leeds
LS12 6HH
Tel: 0113 3023550 Fax: 0113 2876834
e-mail: info@whptelecoms.com

Site Name & Address:
KINGSTON BROADWAY STREETWORKS, DNS KINGSTON BROADWAY, SHOREHAM BY SEA, WEST SUSSEX, BN43 6TB

Title:
PROPOSED TELECOMMUNICATIONS STREETWORKS UPGRADE SITE LAYOUT

Purpose of Issue:
APPROVAL

Drawing No:
ADR001 – 02

Cell ID:	Site ID:	MBNL ID:
51544	975138	ADR001

Issue:	Scale:		Ch'd:		Date:
A1	AS STATED		AW		07.09.18
	Drn: RG	Date: 07.09.18	App: AW		Date: 07.09.18