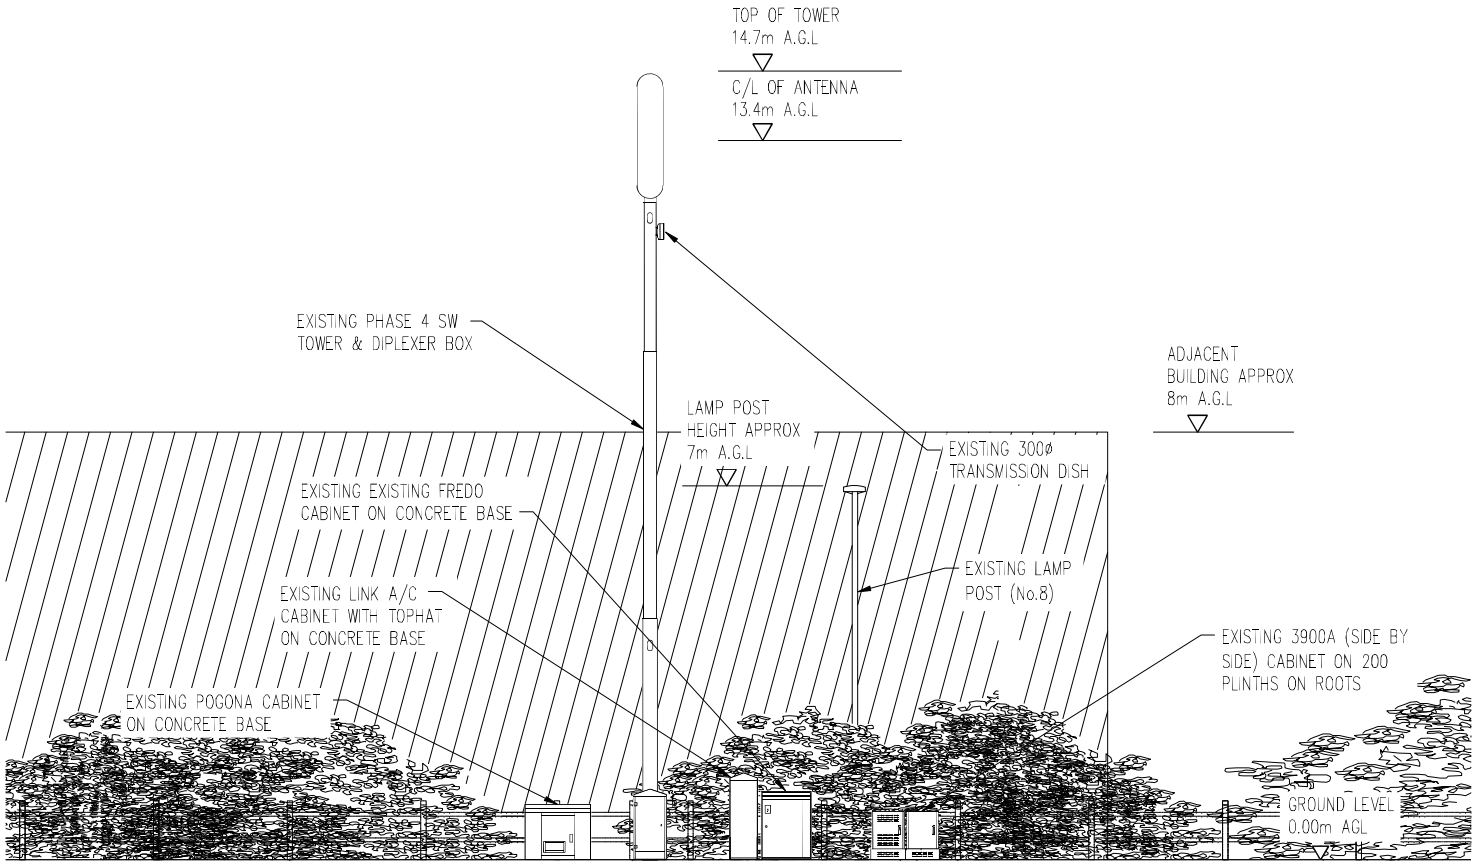

EXISTING SOUTH WEST ELEVATION

SCALE 1:100

0m 1m 5m

100mm 50mm 10mm

A3

No.	Revision	Date	By	ckd
A1	PRELIMINARY ISSUE FOR COMMENT	07.09.'6	RG	AW

MBNL

HUAWEI

WHP Telecoms Ltd
Unit 1 Maple Park
Lowfields Road, Leeds
LS12 6HH

Tel: 0113 3023550 Fax: 0113 2876834
e-mail: info@whptelecoms.com

Site Name & Address:

KINGSTON BROADWAY STREETWORKS,
DNS KINGSTON BROADWAY, SHOREHAM BY
SEA, WEST SUSSEX, BN43 6TB

Title:

PROPOSED TELECOMMUNICATIONS
STREETWORKS UPGRADE
SITE ELEVATION

Purpose of Issue:

APPROVAL

Drawing No:

ADR001 – 03

Cell ID:	Site ID:	MBNL ID:
51544	975138	ADR001

Issue:	Scale:	Ch'd:	Date:
A1	AS STATED	AW	07.09.18
	Drn: RG Date: 07.09.18	App: AW	Date: 07.09.18