
NatWest Shoreham by Sea Closure


TENURE: / **FREEHOLD**
LISTED BUILDING: / **NO (IN CONSERVATION AREA)**
ADVERTISEMENT CONSENT: / **NO**
PLANNING CONSENT: / **NO**
BUILDING CONTROL: / **NO**

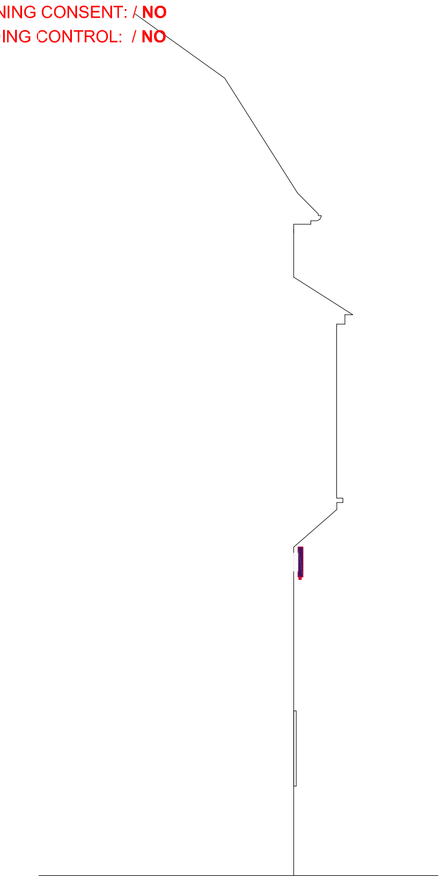



01 EXISTING SIDE ELEVATION SOUTH
scale 1:50

02 EXISTING SIDE ELEVATION NORTH
scale 1:50

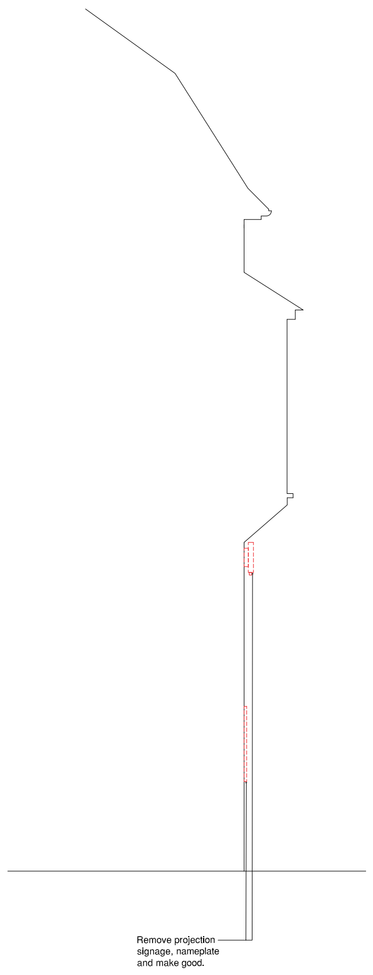



03 PROPOSED SIDE ELEVATION SOUTH
scale 1:50

04 PROPOSED SIDE ELEVATION NORTH
scale 1:50

1 : 50 0 1 2 3 4 5 10mts

Property Services
This drawing is the copyright and property of NatWest Group plc.
It must not be copied or published without written consent.

Do not scale from this drawing.

SPACE—INVADER
Address: 2 Commercial Street, Castlefield, Manchester M15 4RQ
Tel: +44(0)161 819 2504
Web: www.spaceinvaderdesign.co.uk

Existing signage, fittings to be demolished / stripped out.

A	20/02/23 ELEVATION NAMES AMENDED AFTER LA REQUEST	NJL

NatWest Group

address
NATWEST SHOREHAM BY SEA
21 EAST STREET,
SHOREHAM BY SEA,
WEST SUSSEX,
BN43 5ZP

ref no.
sortcode

description
EXISTING & PROPOSED
SIDE ELEVATIONS

status
PLANNING

IPMS1 sqm
IPMS2 sqm
IPMS3 sqm

scale 1:50@A1
brand

drn IS
date 02.02.23

rbs drawing number SID21046-034-103
rev. A