

10 metres @ 1:100 on A3


1 metre @ 1:100 on A3

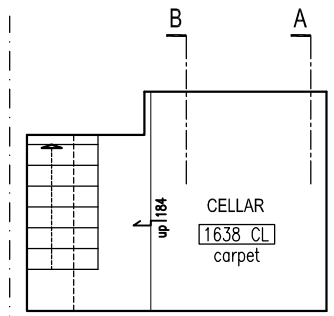

CELLAR PLAN

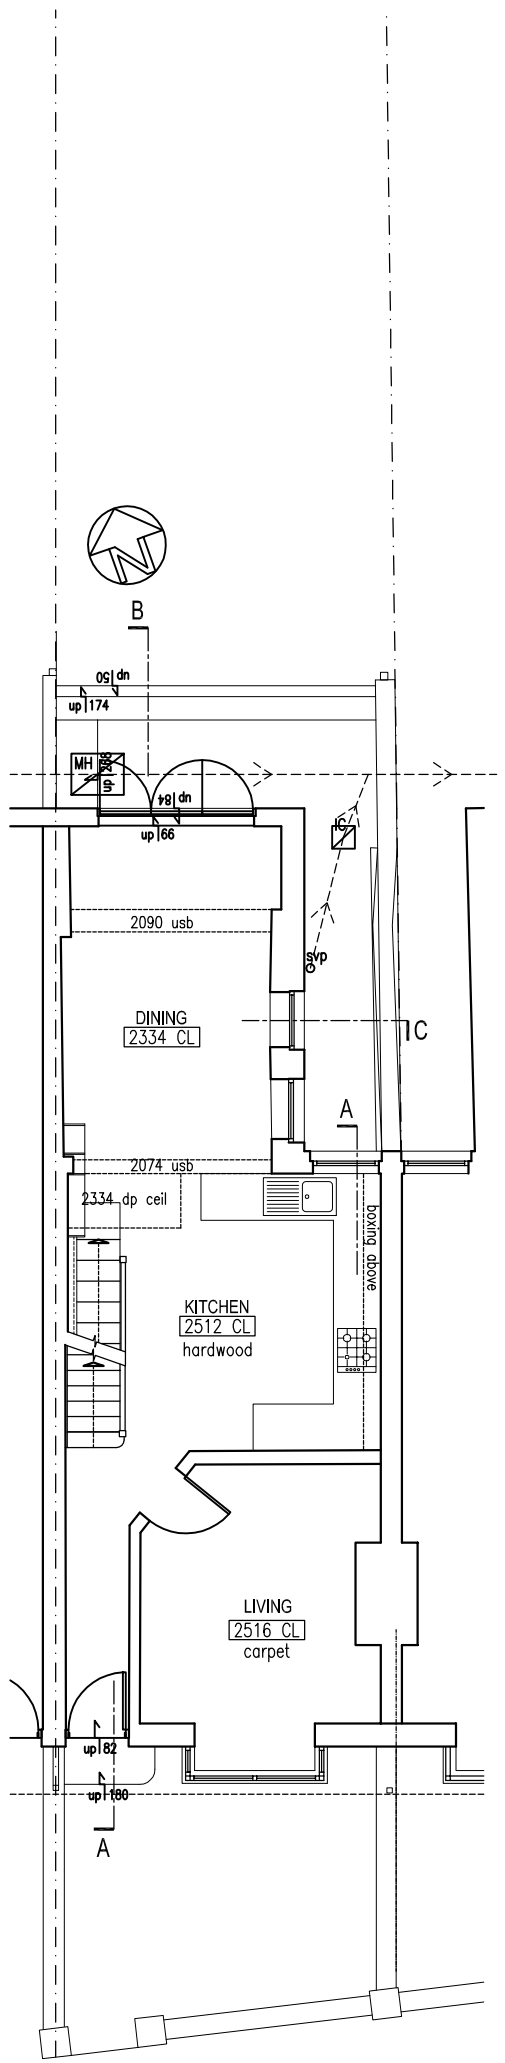

GROUND FLOOR PLAN

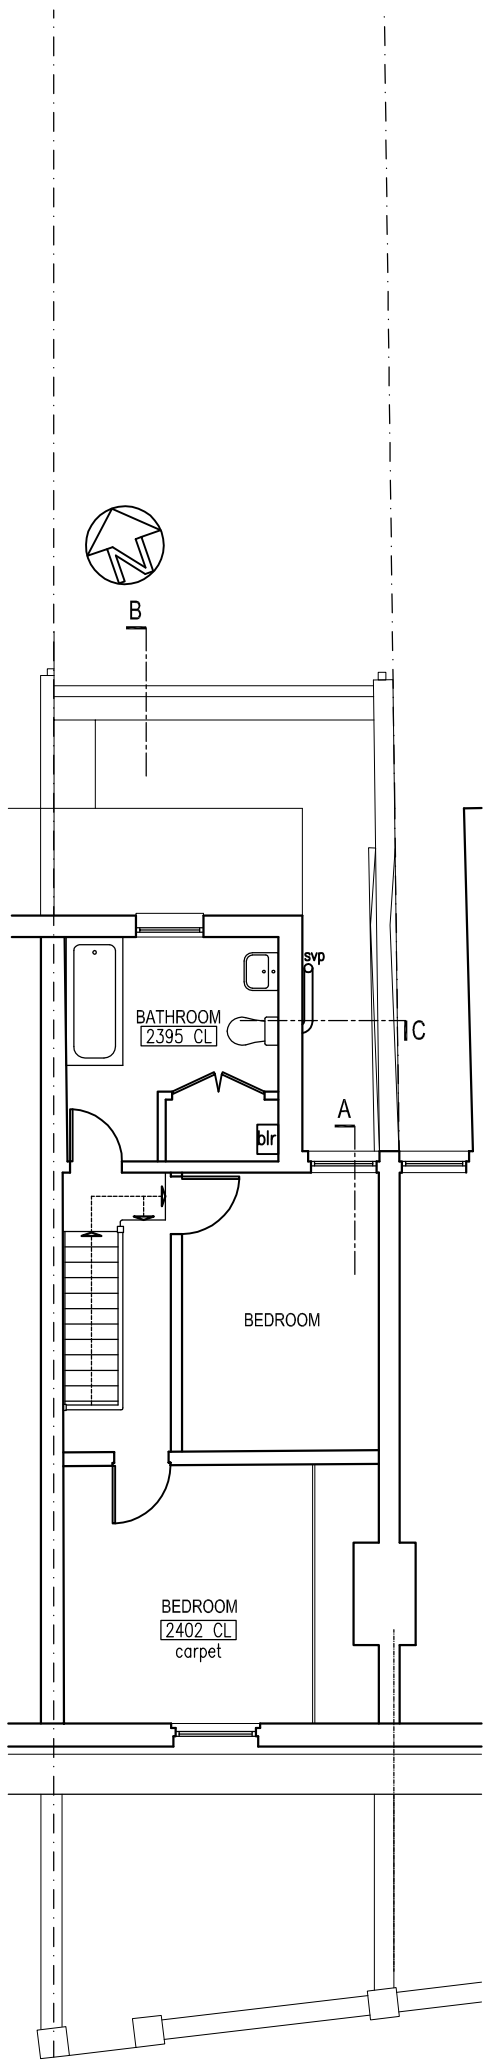

FIRST FLOOR PLAN

rev.	date

These drawings should be approved by Local Authority Building Control or other appropriate checking Authority prior to commencement of the work.

No dimensions to be scaled from this drawing.
All dimensions to be checked on site.
This drawing is copyright.

client
Robert & Amy Parker

project
32 Albert Road
Southwick

drawing
Existing Plans

scale 1:100@A3 date 15.09.2021

drawn BBB

9 Kenton Road
Hove, East Sussex
BN3 4PG
tel: 01273 298217
fax: 01273 298217
e-mail: info@clairehaigharchitects.co.uk

Claire Haigh
Associates Ltd

CH 1094 /002 rev.