
T.P. OFFICE COPY

BOROUGH OF WORTHING
DEPOSITED 14/11/08
TP. REF. No.
WB/ 08/1113/FULL

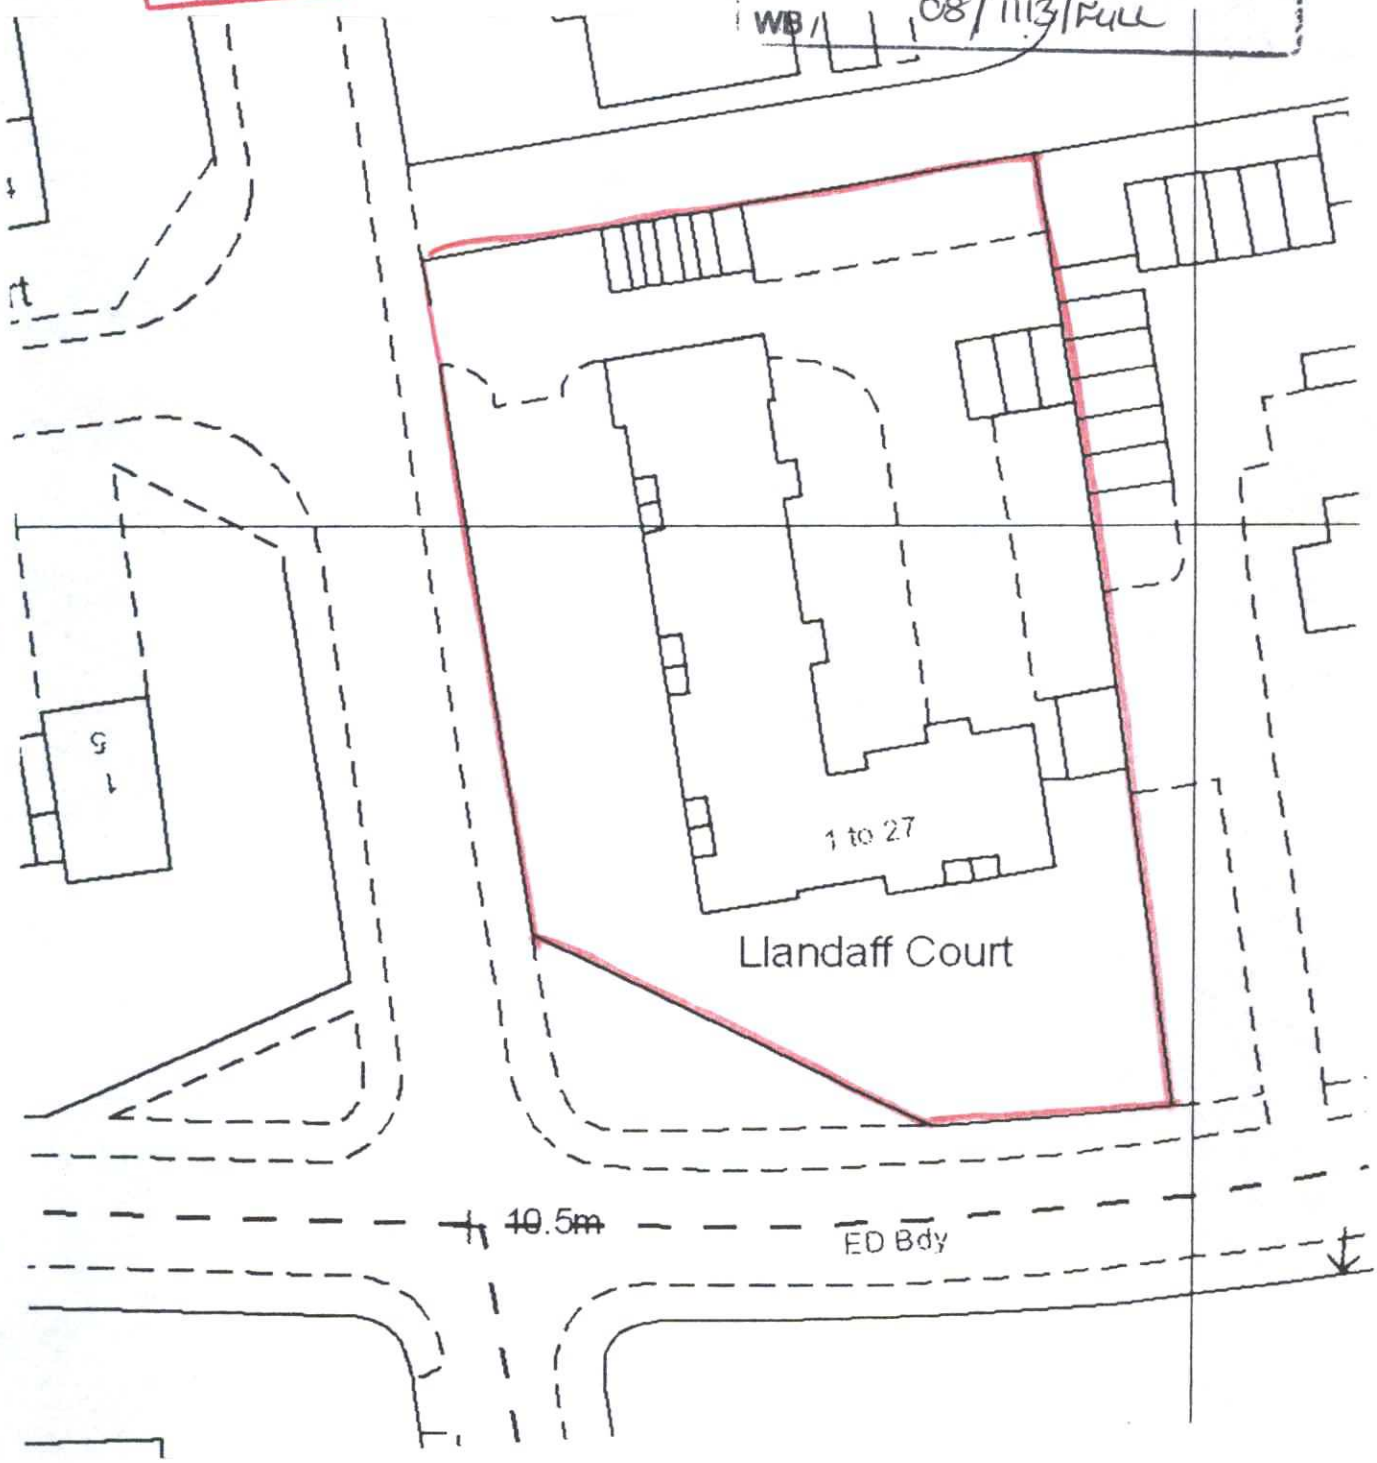

Client:
Llandaff C't Residents Assoc.
Llandaff Court
Downview Rd, Worthing

Proposed work:
Replacement
windows & door

Drg. title:
Block Plan

Drg. no: LLANDAFF 08

Rev:

Scale: 1:500 @ A4

Drawn: 13.11.08

Marlborough Designs (Sx) Ltd
11 Marlborough Road
Goring-by-Sea
Worthing
West Sussex
BN12 4EY
Tel: 01903 242302
Mob: 07808 763436
Email: mdsltd@ntlworld.com