

T.P. OFFICE COPY

BOROUGH OF WORTHING
DEPOSITED 14/11/08
TP. REF. No.
WB1 08/113/FUL

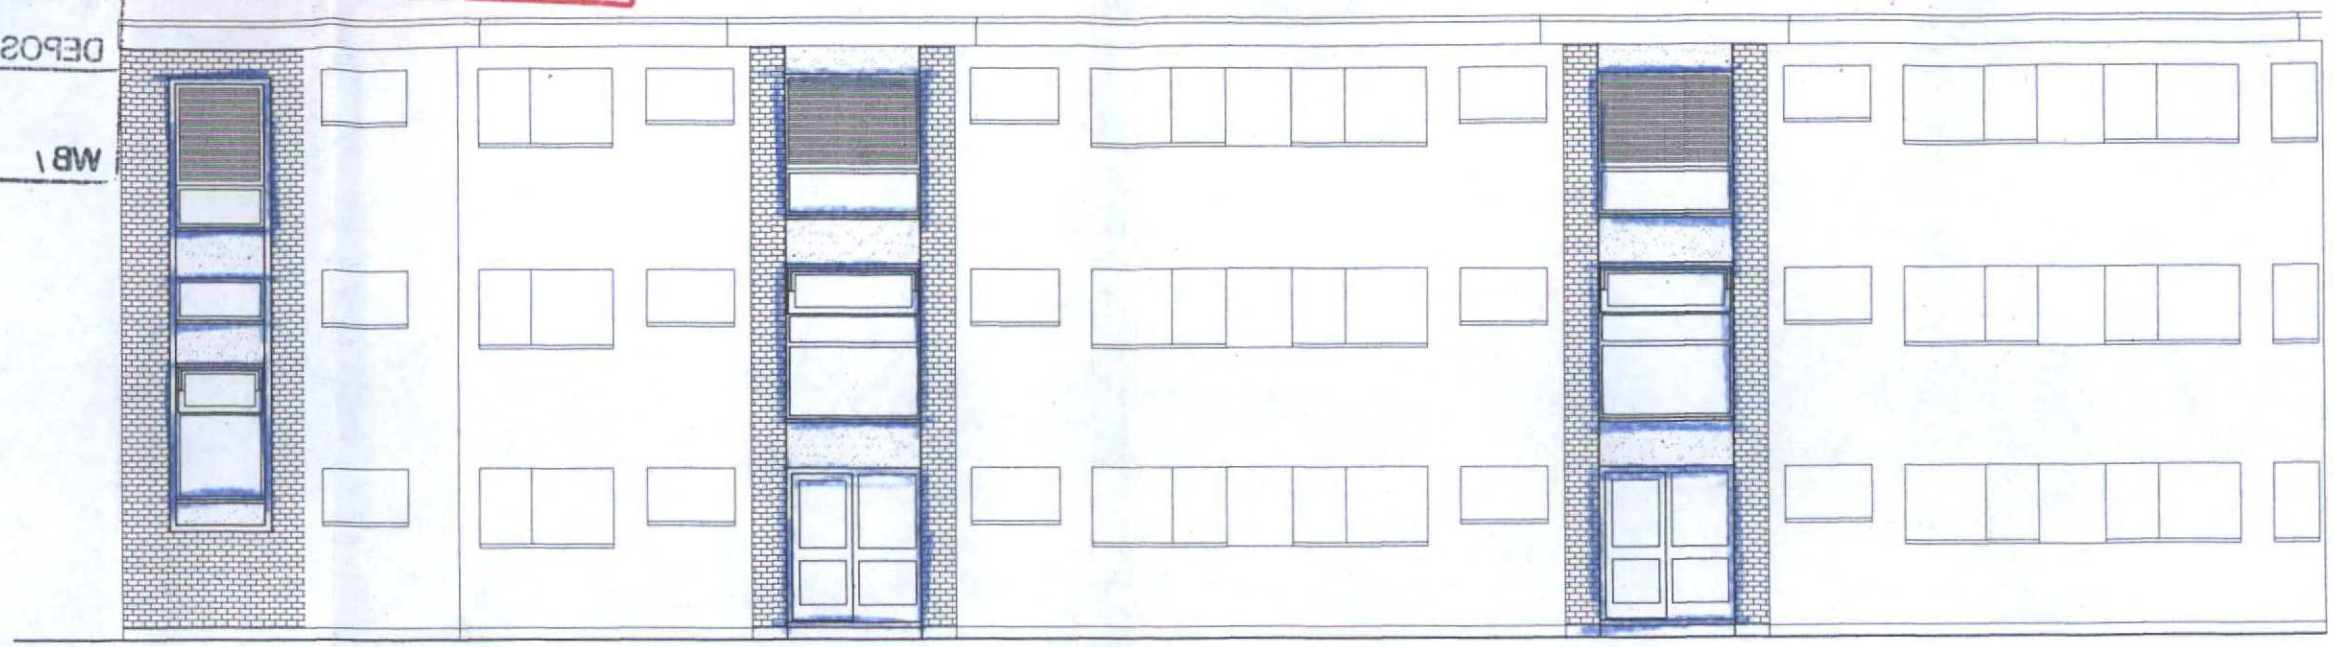

Existing Front (East) Elevation

WORTHING BOROUGH COUNCIL
- 9 JAN 2009
CONSENT GRANTED
SUBJECT TO CONDITIONS

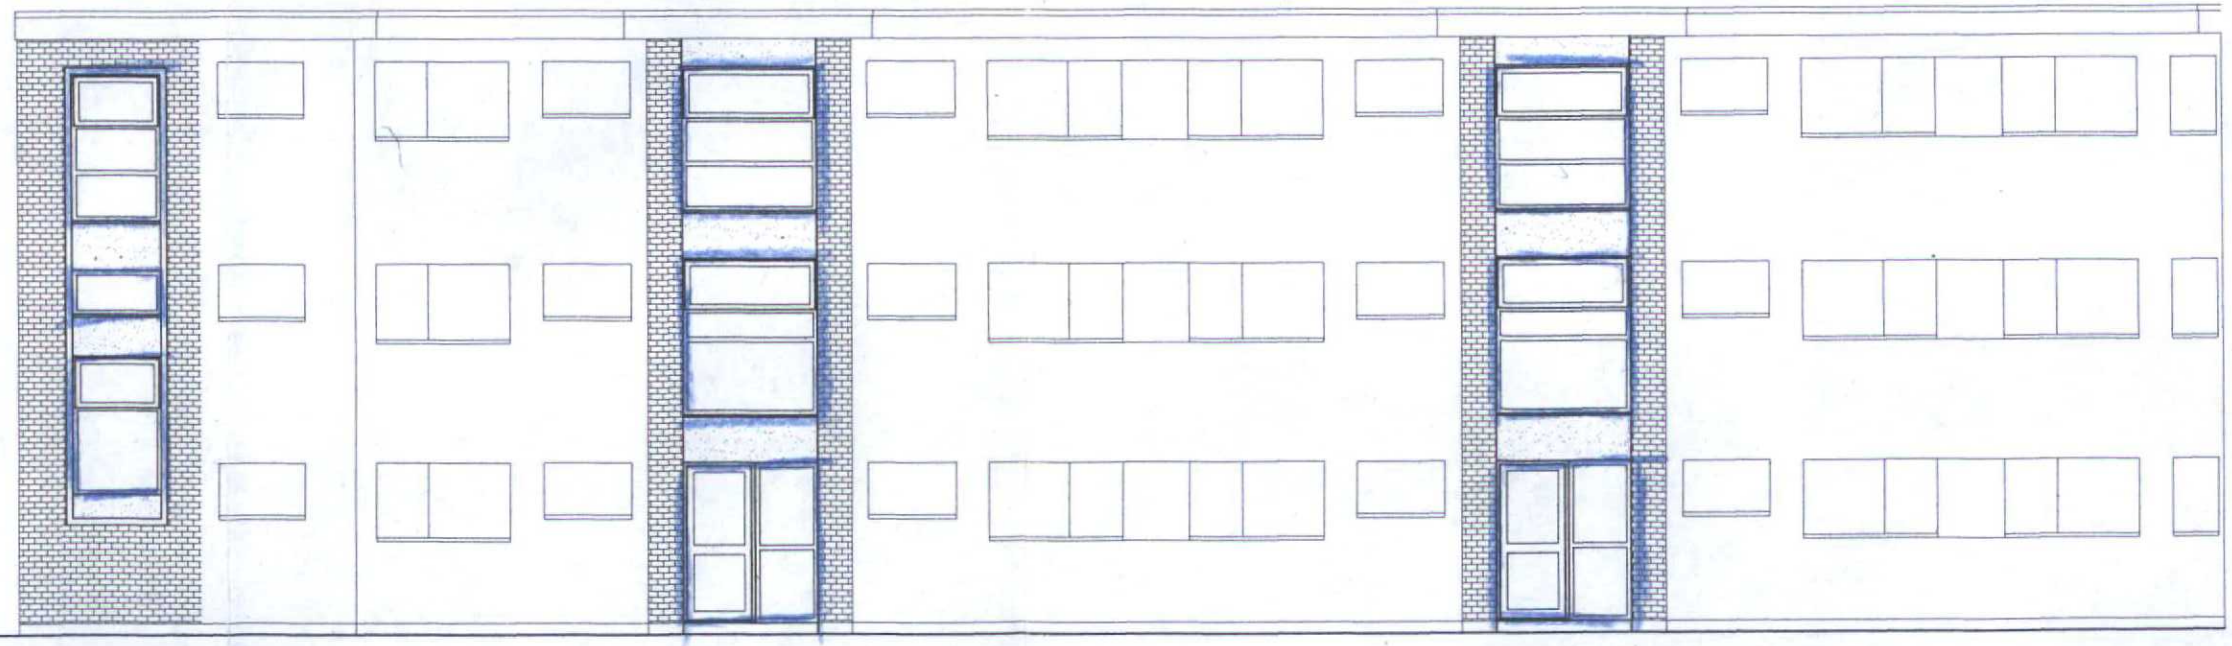

Proposed Front (East) Elevation

NOTES:

Hatched area indicates communal areas affected by replacement windows/doors.
Windows to be in white PVCu in styles shown.
Doors to be in white powder coated aluminium in styles shown.
Read in conjunction with other elevation drg no's LLANDAFF 02
For details of windows & doors refer to drg no's LLANDAFF 03, 04, 05 & 06.

Client:
Llandaff C't Residents Assoc.
Llandaff Court
Downview Rd, Worthing

Proposed work:
Replacement
windows & door

Drg. title:
Existing & proposed
East elevation

Drg. no:
LLANDAFF 01

Rev:

Scale:
1:100 @ A3

Drawn:
06.11.08

Marlborough Designs (Sx) Ltd
11 Marlborough Road
Goring-by-Sea
Worthing
West Sussex
BN12 4EY
Tel: 01903 243202
Mob: 07808 763436
Email: mdsltd@ntlworld.com