NOTES:

Hatched area indicates communal areas affected by replacement windows\doors.
Windows to be in white PVCu in styles shown.
Doors to be in white powder coated aluminium in styles shown.
Read in conjunction with other elevation drg no's LLANDAFF 02
For details of windows & doors refer to drg no's LLANDAFF 03, 04, 05 & 06.

Proposed Front (North) Elevation

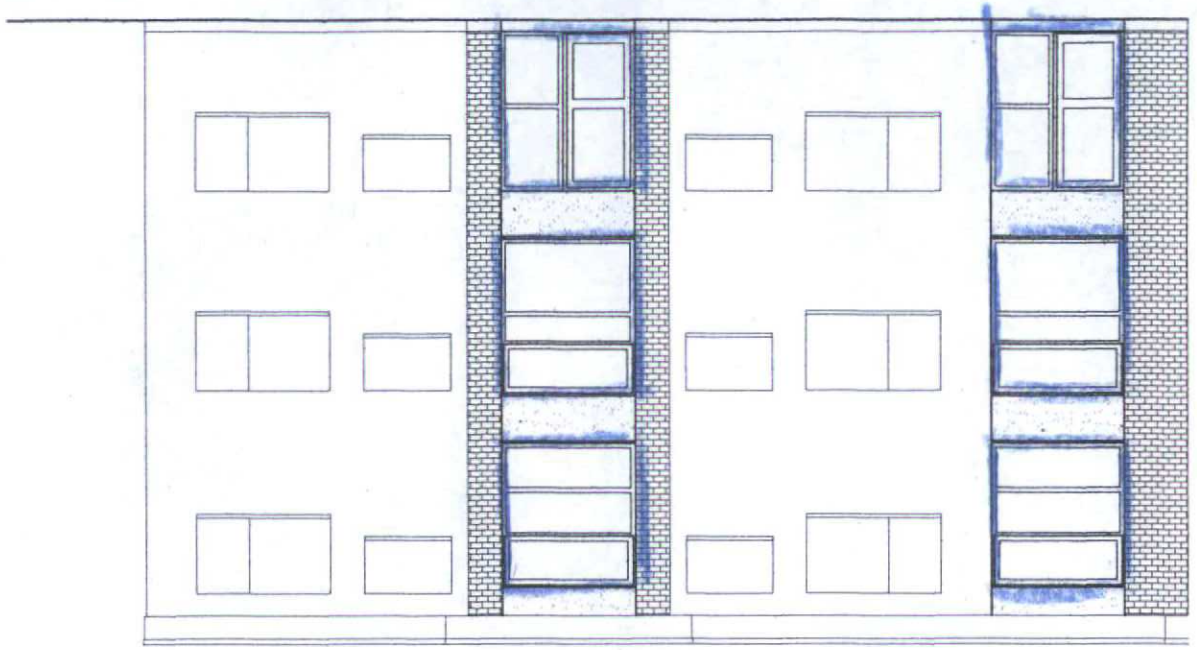

Existing Front (North) Elevation

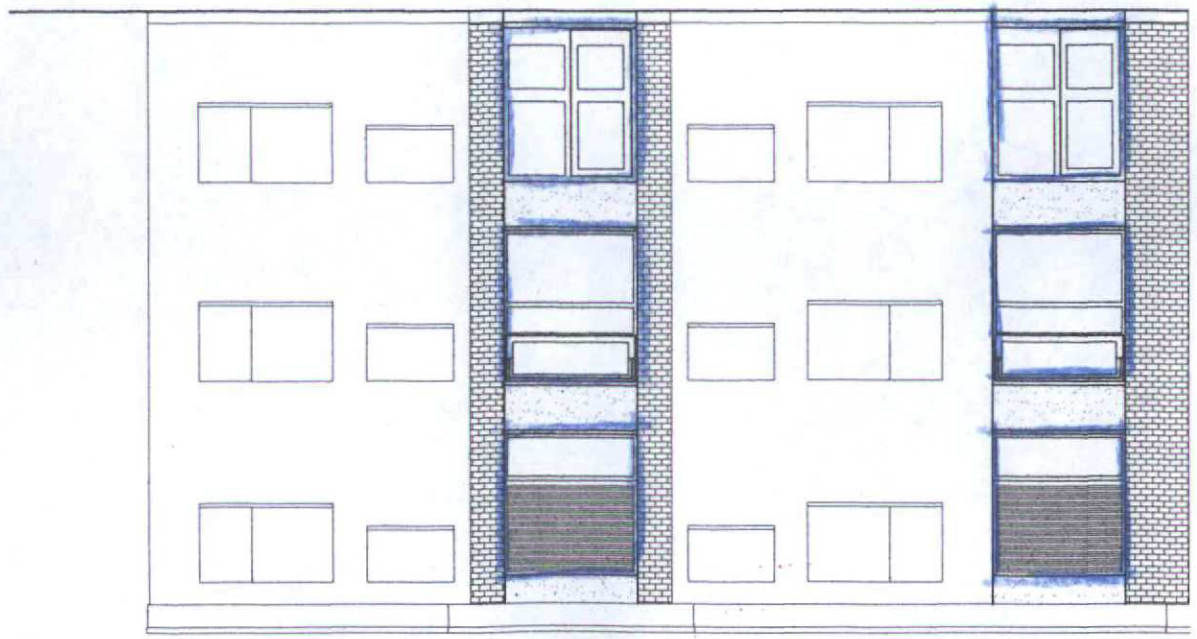

Proposed End (North) Elevation

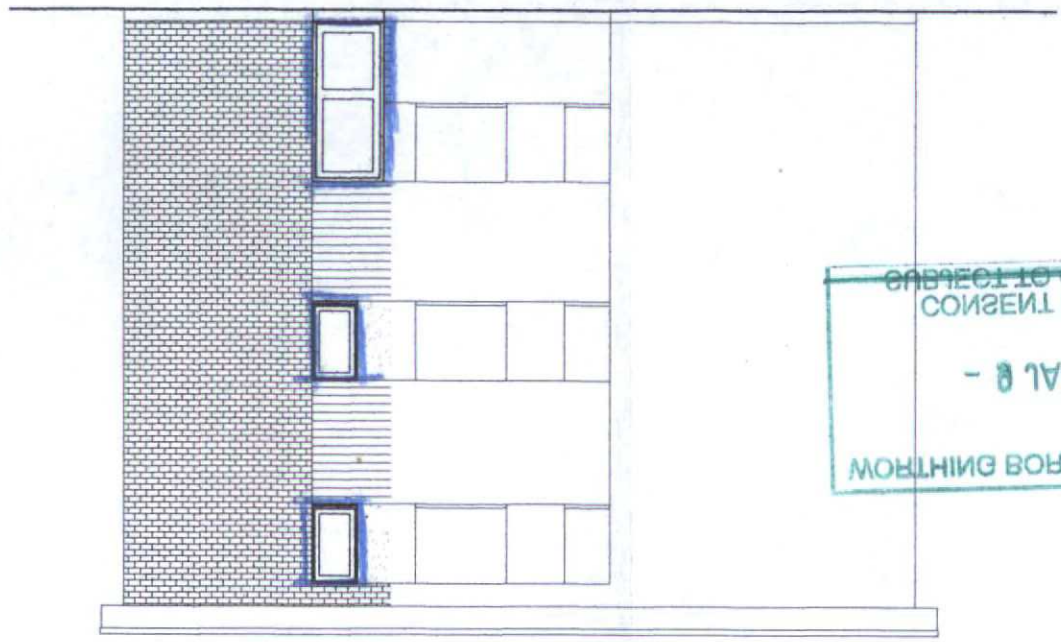

Existing End (North) Elevation

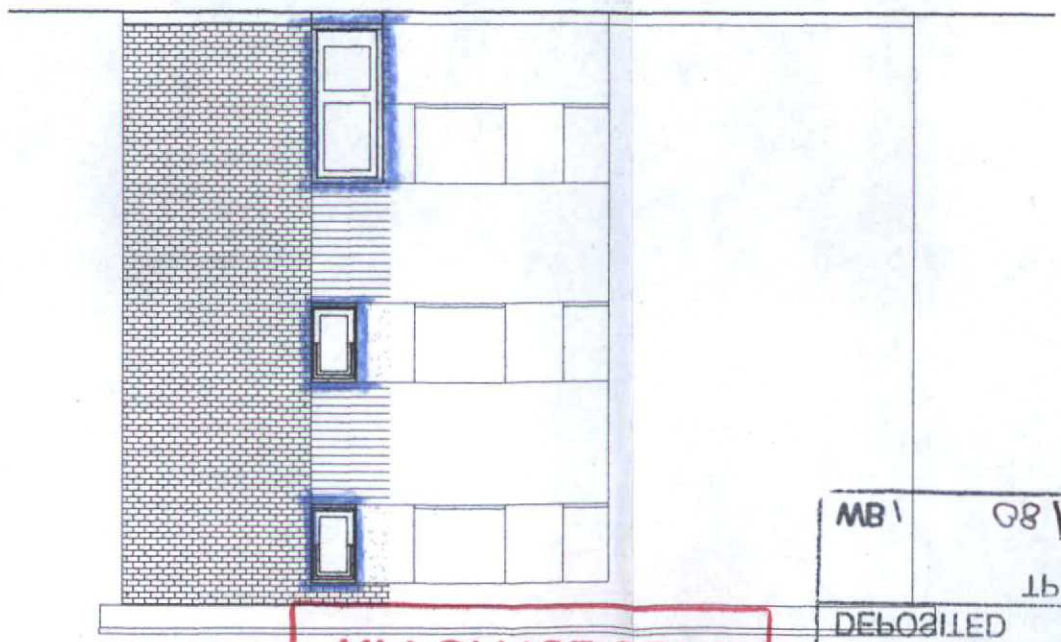

Marlborough Designs (Sx) Ltd
11 Marlborough Road
Goring-by-Sea
Worthing
West Sussex
BN12 4EY
Tel: 01903 242302
Mob: 07808 763436
Email: mdsltd@ntlworld.com

Client: Llandaff C't Residents Assoc.
Dr. title: Existing & proposed North elevations
Proposed work: Downview Rd, Worthing
Dr. no: LLANDAFF 02
Rev:
Replacement windows & door
Scale: 1:100 @ A3
Drawn: 06.11.08

SUBJECT TO CONDITIONS
CONSENT GRANTED
- 8 JAN 2009
WORTHING BOROUGH COUNCIL

T.P. OFFICE COPY

WB 08/1113/FULL
TP. REF. No.
DEPOSITED 14/11/08
BOROUGH OF WORTHING