


BOROUGH OF WORTHING
DEPOSITED 14/11/08
TP. REF. No. 42
WB/ 08/1113/Full

T.P. OFFICE COPY

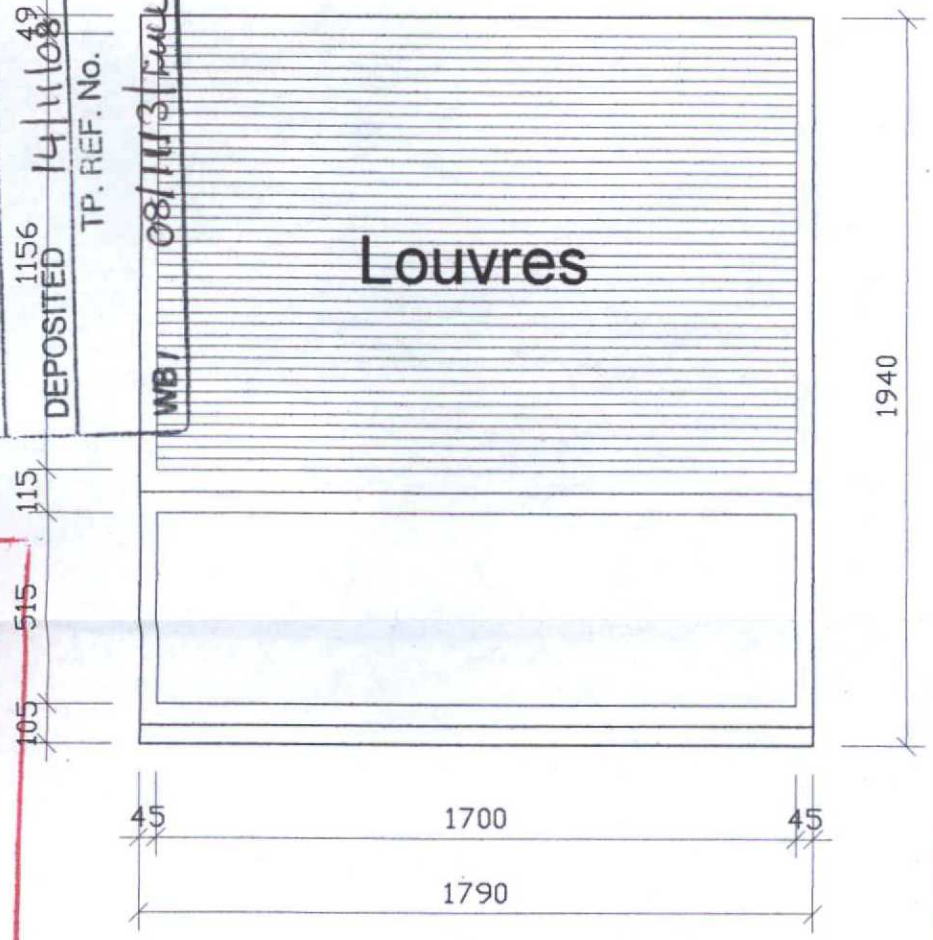


WORTHING BOROUGH COUNCIL
- 9 JAN 2009
CONSENT GRANTED

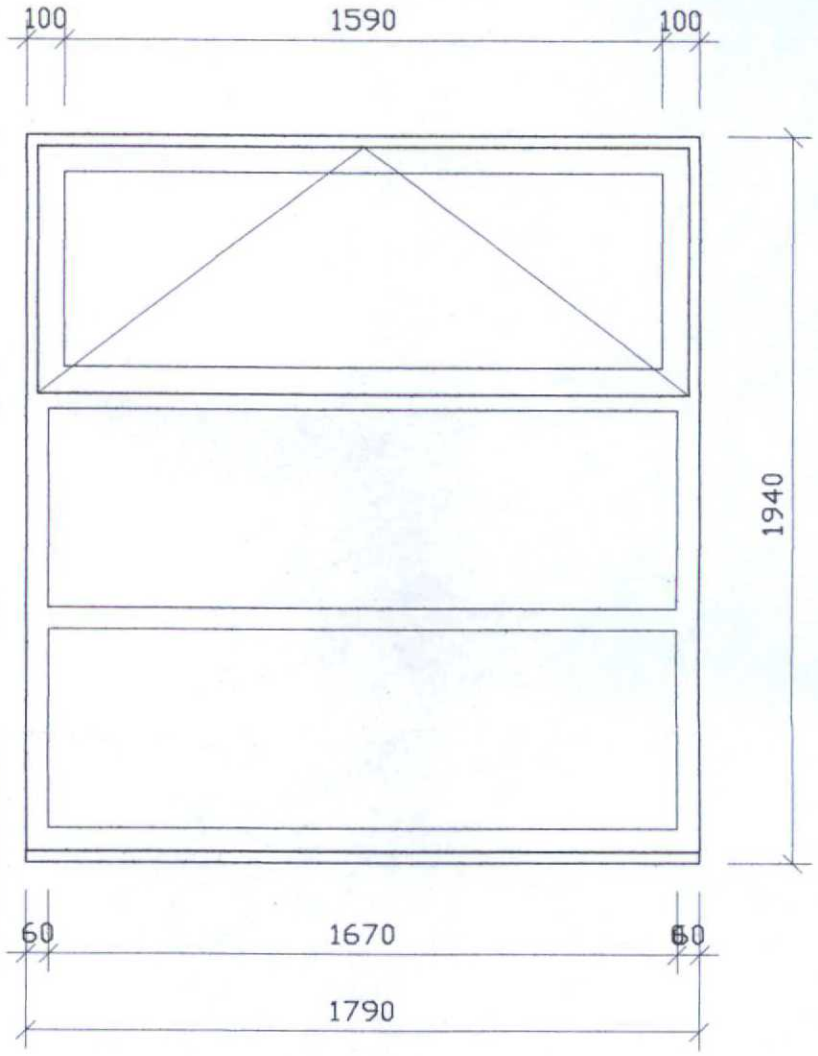

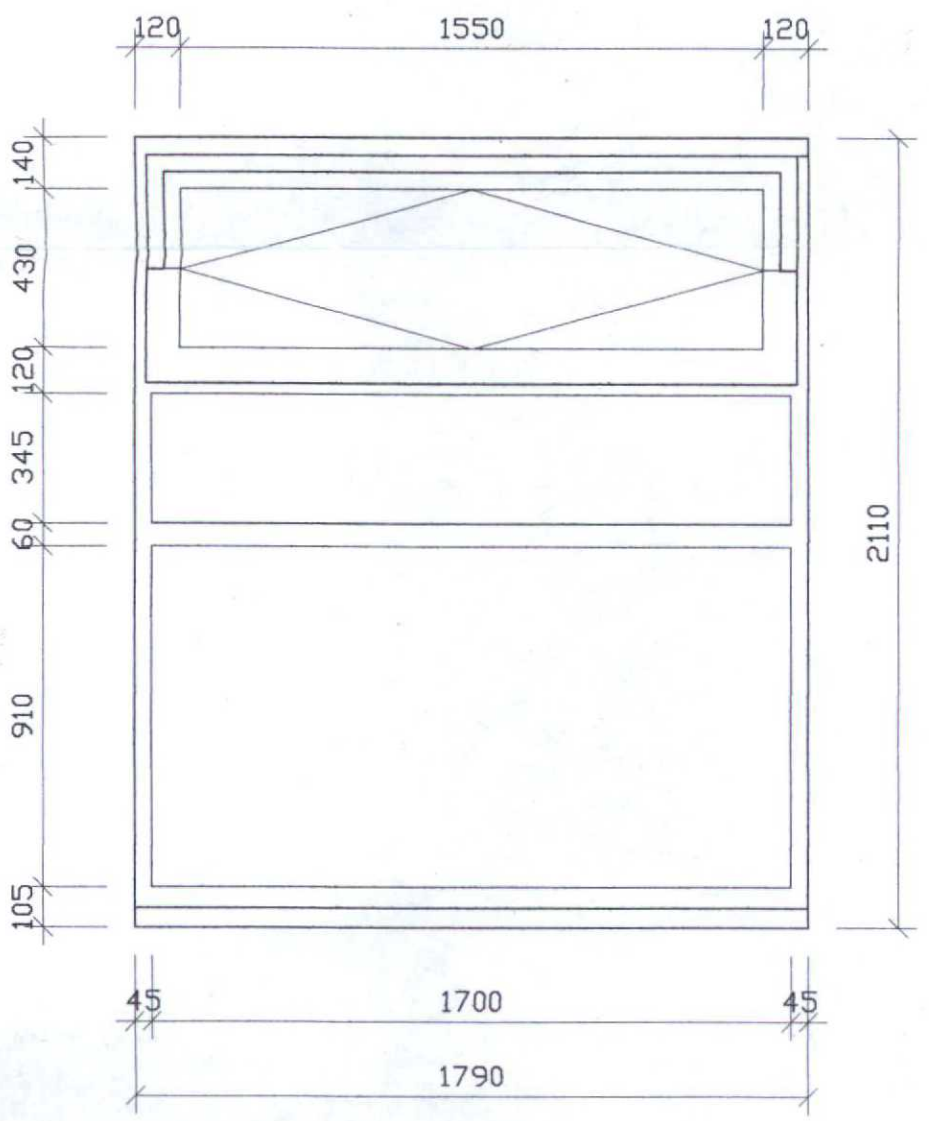

existing 1st & 2nd floor windows

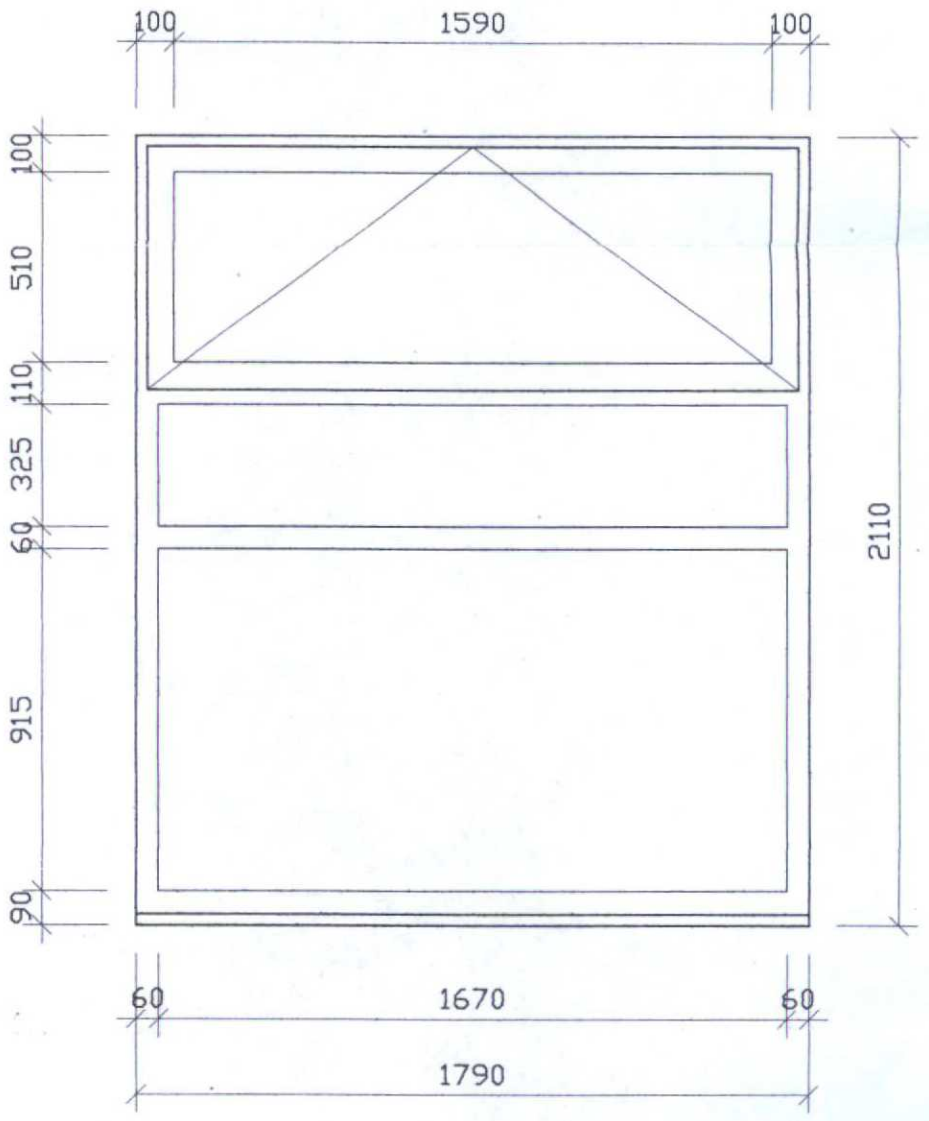

proposed 1st & 2nd floor windows

NOTES:

Windows provided with trickle vents to all opening top hung casements
Read in conjunction with drg no's LLANDAFF 04, 05 & 06

Client:
Llandaff C't Residents Assoc.
Llandaff Court
Downview Rd, Worthing

Proposed work:
Replacement windows & door

Drg. title:
Detailed elevations of N & E facing windows

Drg. no: LLANDAFF 03
Rev:

Scale: 1:20 @ A3
Drawn: 06.11.08

Marlborough Designs (Sx) Ltd
11 Marlborough Road
Goring-by-Sea
Worthing
West Sussex
BN12 4EY
Tel: 01903 242302
Mob: 07808 763436
Email: mdsltd@ntlworld.com