


BOROUGH OF WORTHING
DEPOSITED 14/11/08
TP. REF. No.
WB/ 08/1113/Full

T.P. OFFICE COPY


WORTHING BOROUGH COUNCIL
- 9 JAN 2009
CONSENT GRANTED
~~SUBJECT TO CONDITIONS~~

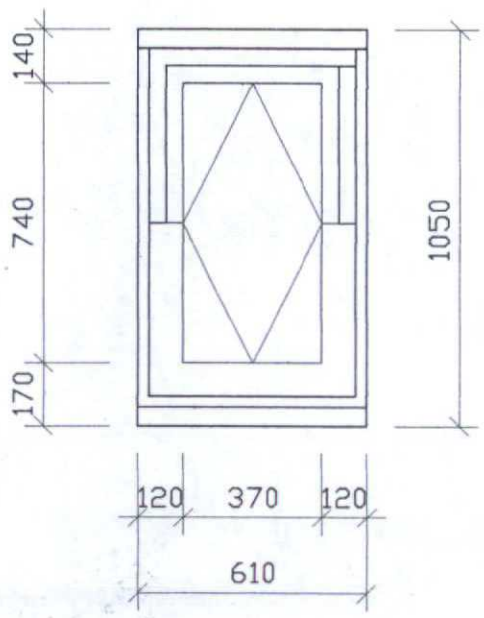

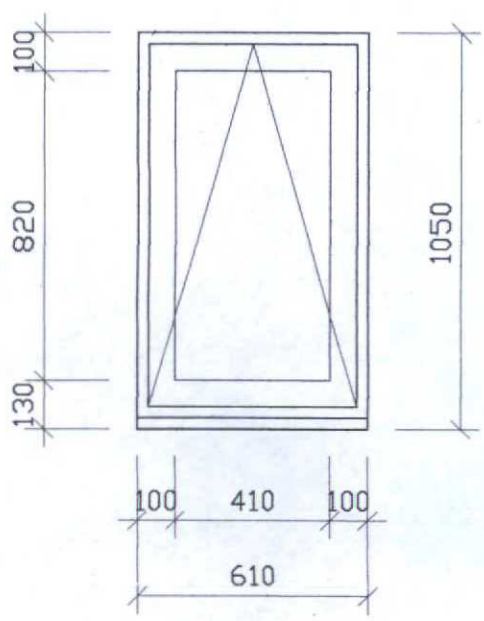

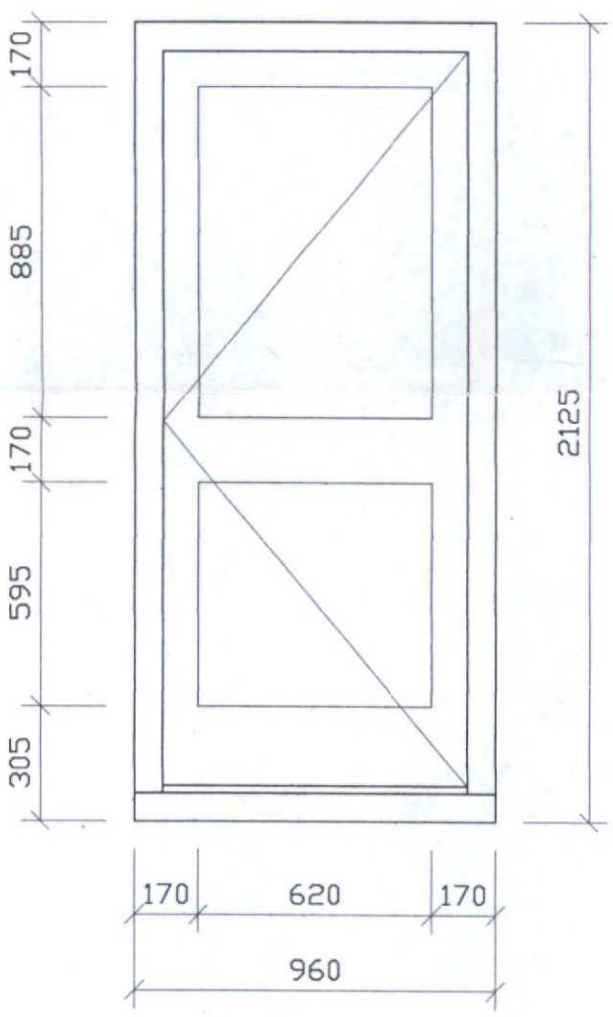

existing door & upper floor windows

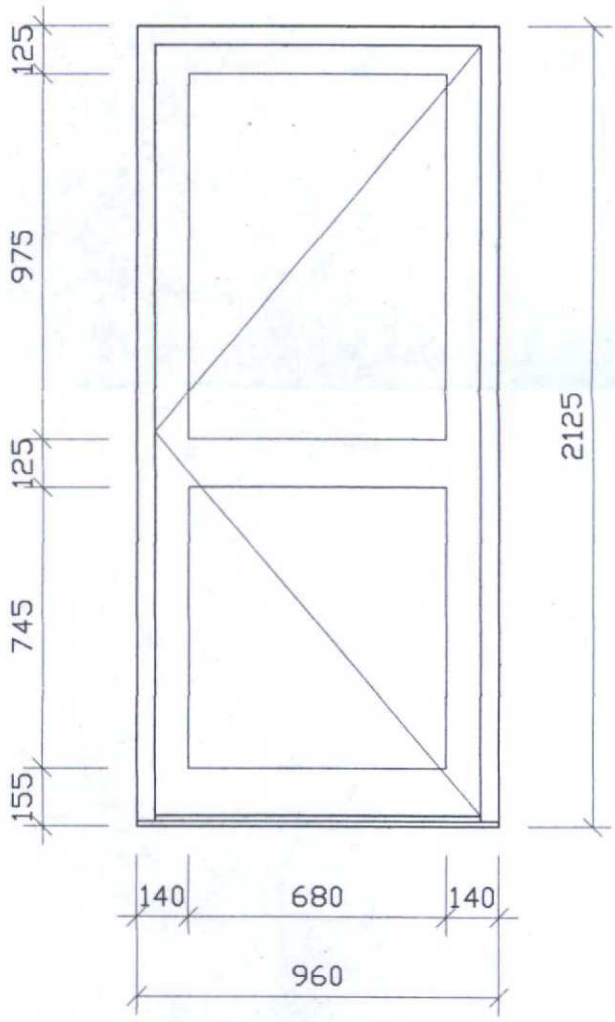

proposed door & upper floor windows

NOTES:

Windows provided with trickle vents to all opening top hung casements
Read in conjunction with drg no's LLANDAFF 03, 04 & 05

Client:
Llandaff C't Residents Assoc.
Llandaff Court
Downview Rd, Worthing

Proposed work:
Replacement windows & door

Drg. title:
Details of North facing window & door

Drg. no: LLANDAFF 06

Rev:

Scale: 1:20 @ A3

Drawn: 06.11.08

Marlborough Designs (Sx) Ltd
11 Marlborough Road
Goring-by-Sea
Worthing
West Sussex
BN12 4EY
Tel: 01903 242302
Mob: 07808 763436
Email: mdsltd@ntlworld.com