


DO NOT SCALE FROM THIS DRAWING

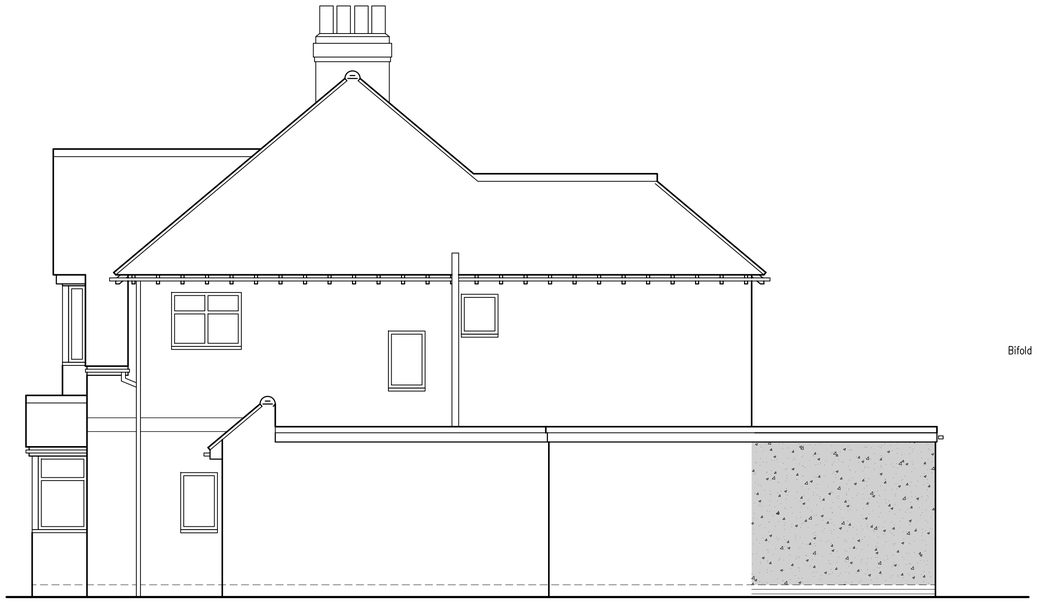


North Elevation

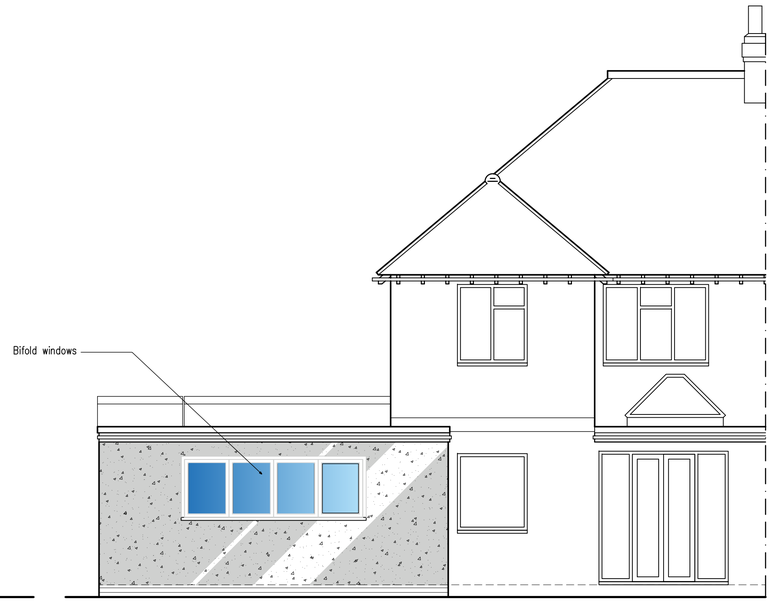


West Elevation

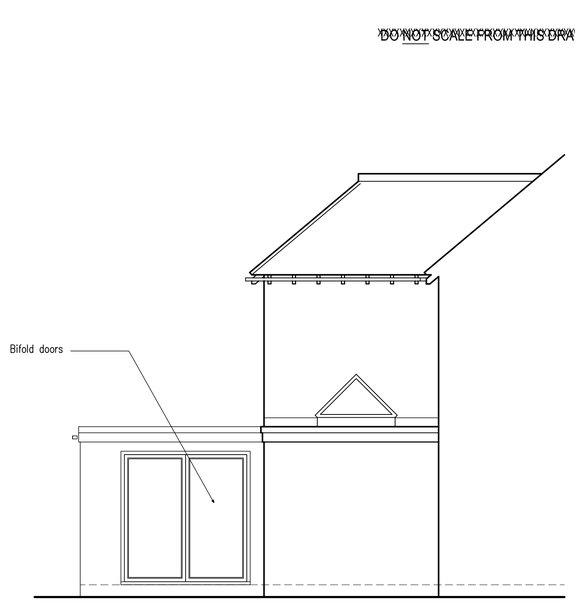

South Elevation

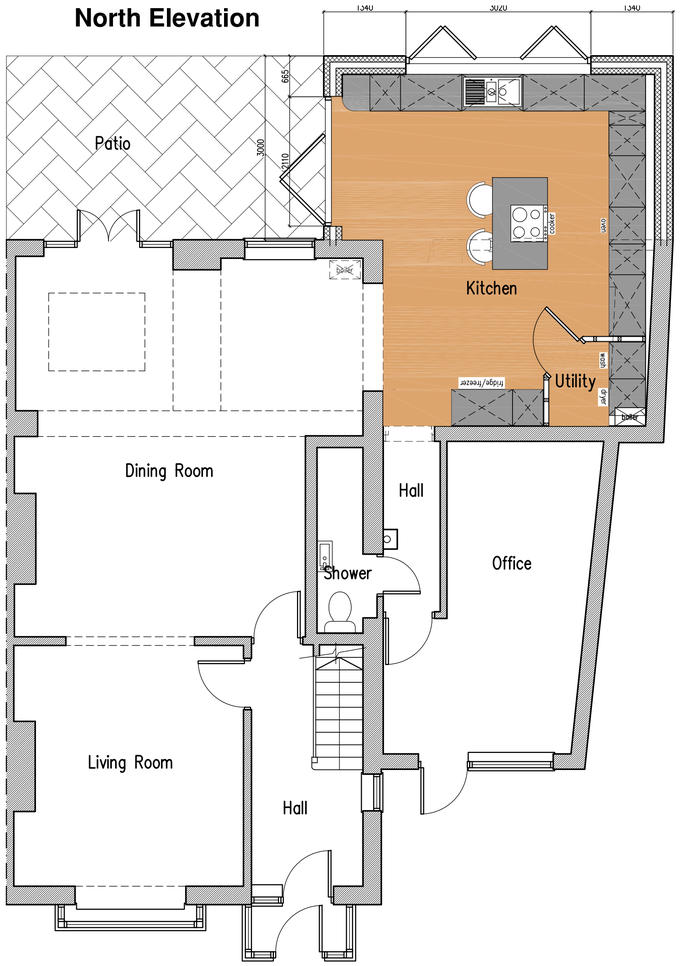

Ground Floor Plan

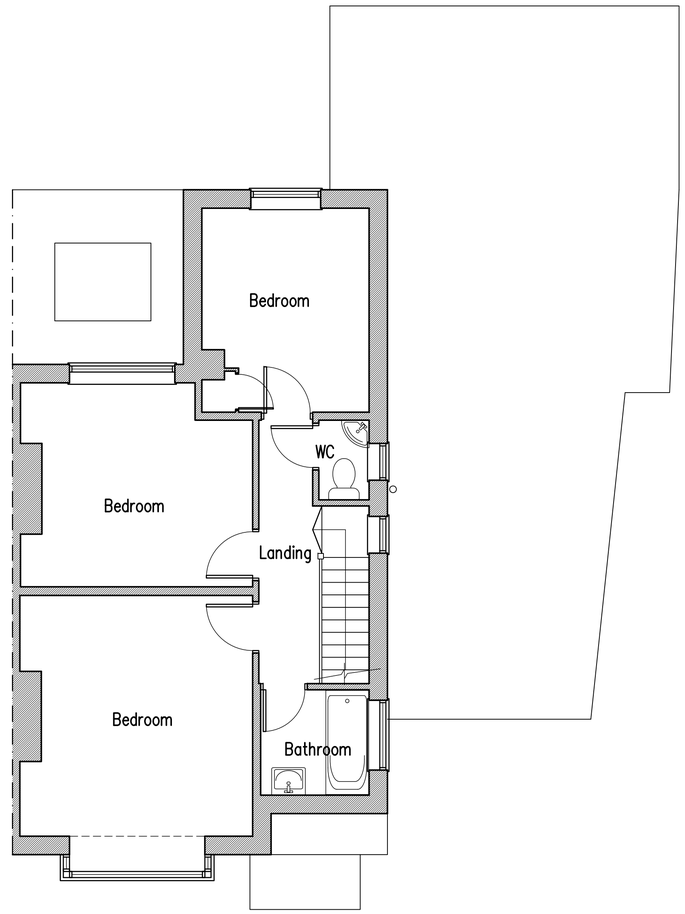

First Floor Plan

1m 2m 3m 4m 5m 6m 7m 8m 9m 10m

1:50 Scale Bar

A	10.10.22	Client's requirements added

Proposed Single Storey Rear Extension & Internal Alterations at: 53 The Crescent, Southwick, West Sussex

rja Planning & Building Consultants Ltd.
9 Sea Spray Avenue
Shoreham-By-Sea
West Sussex BN43 5PR
t: 01273 467297 mob: 07971 375739
e: rex@rjapbc.co.uk web: www.rjapbc.co.uk

Chartered Institute of Architectural Technologists

PROJECT: 53 The Crescent, Southwick, West Sussex
DRAWING TITLE: Proposed Floor Plans & Elevations
CLIENT: Mr & Mrs M. Andrews
DWG NO: 22908-01
REVISION: A
SCALE: 1:50
DATE: 21.09.22
DRAWN: rex