

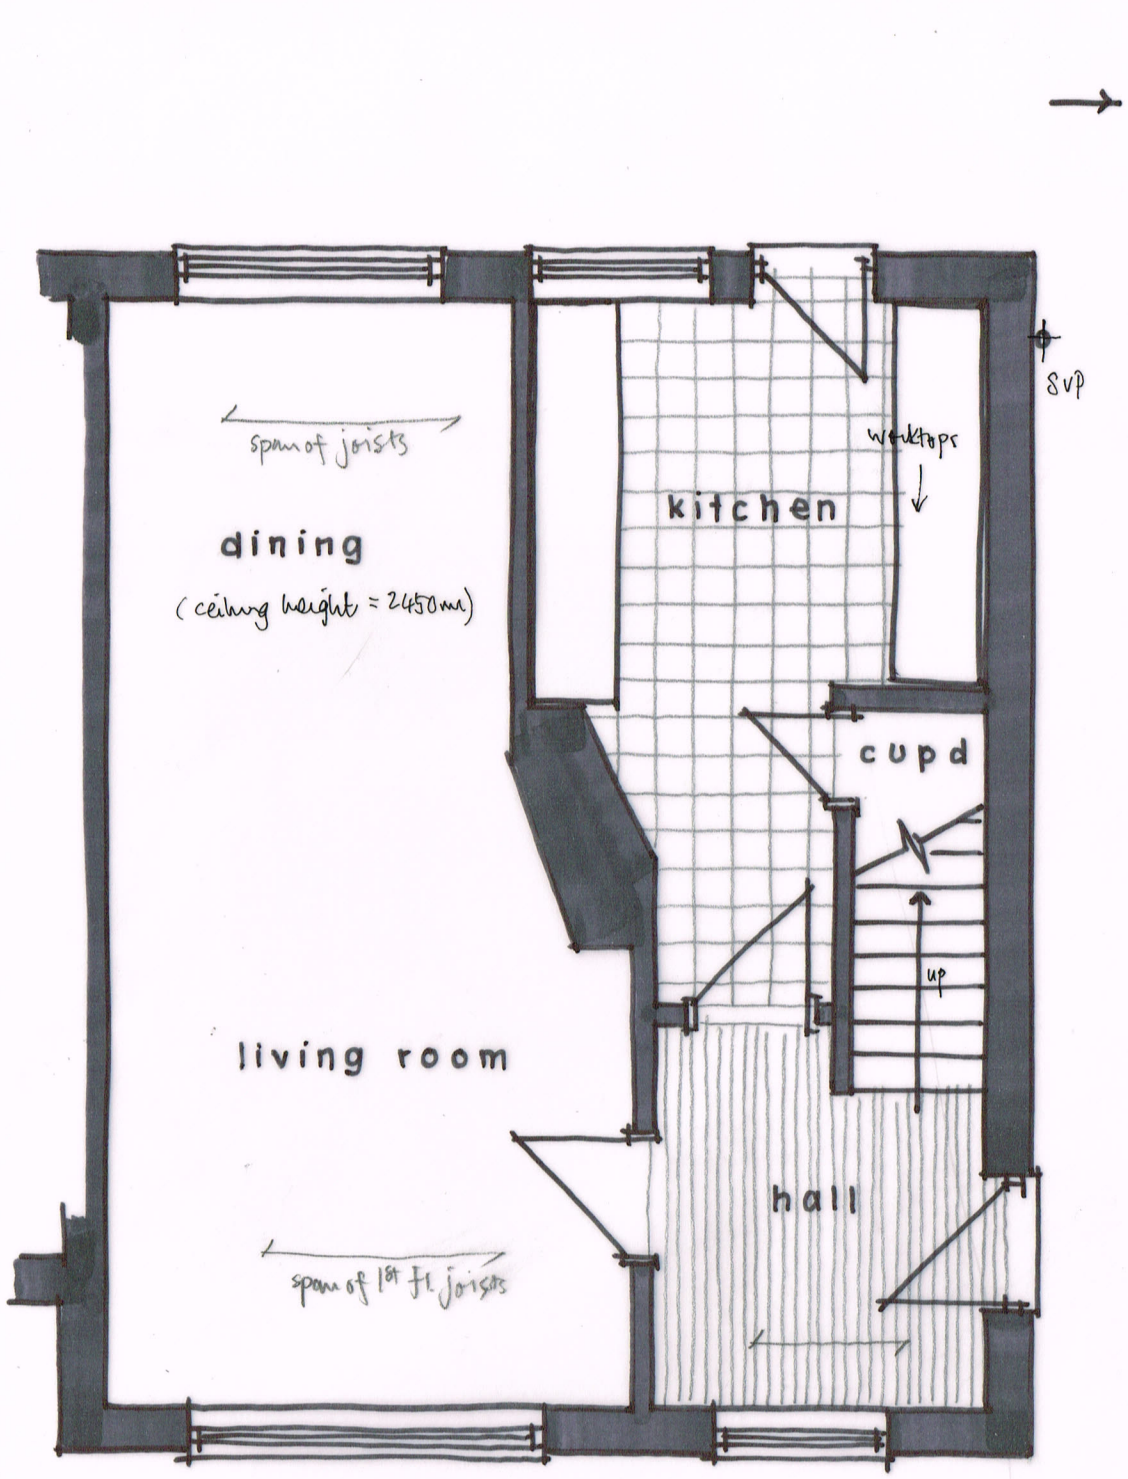


GROUND FLOOR PLAN 1:50 @ A3

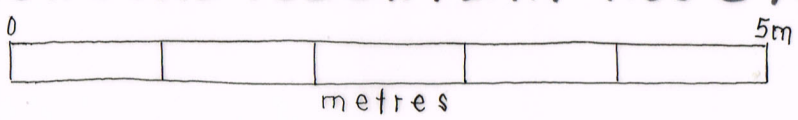

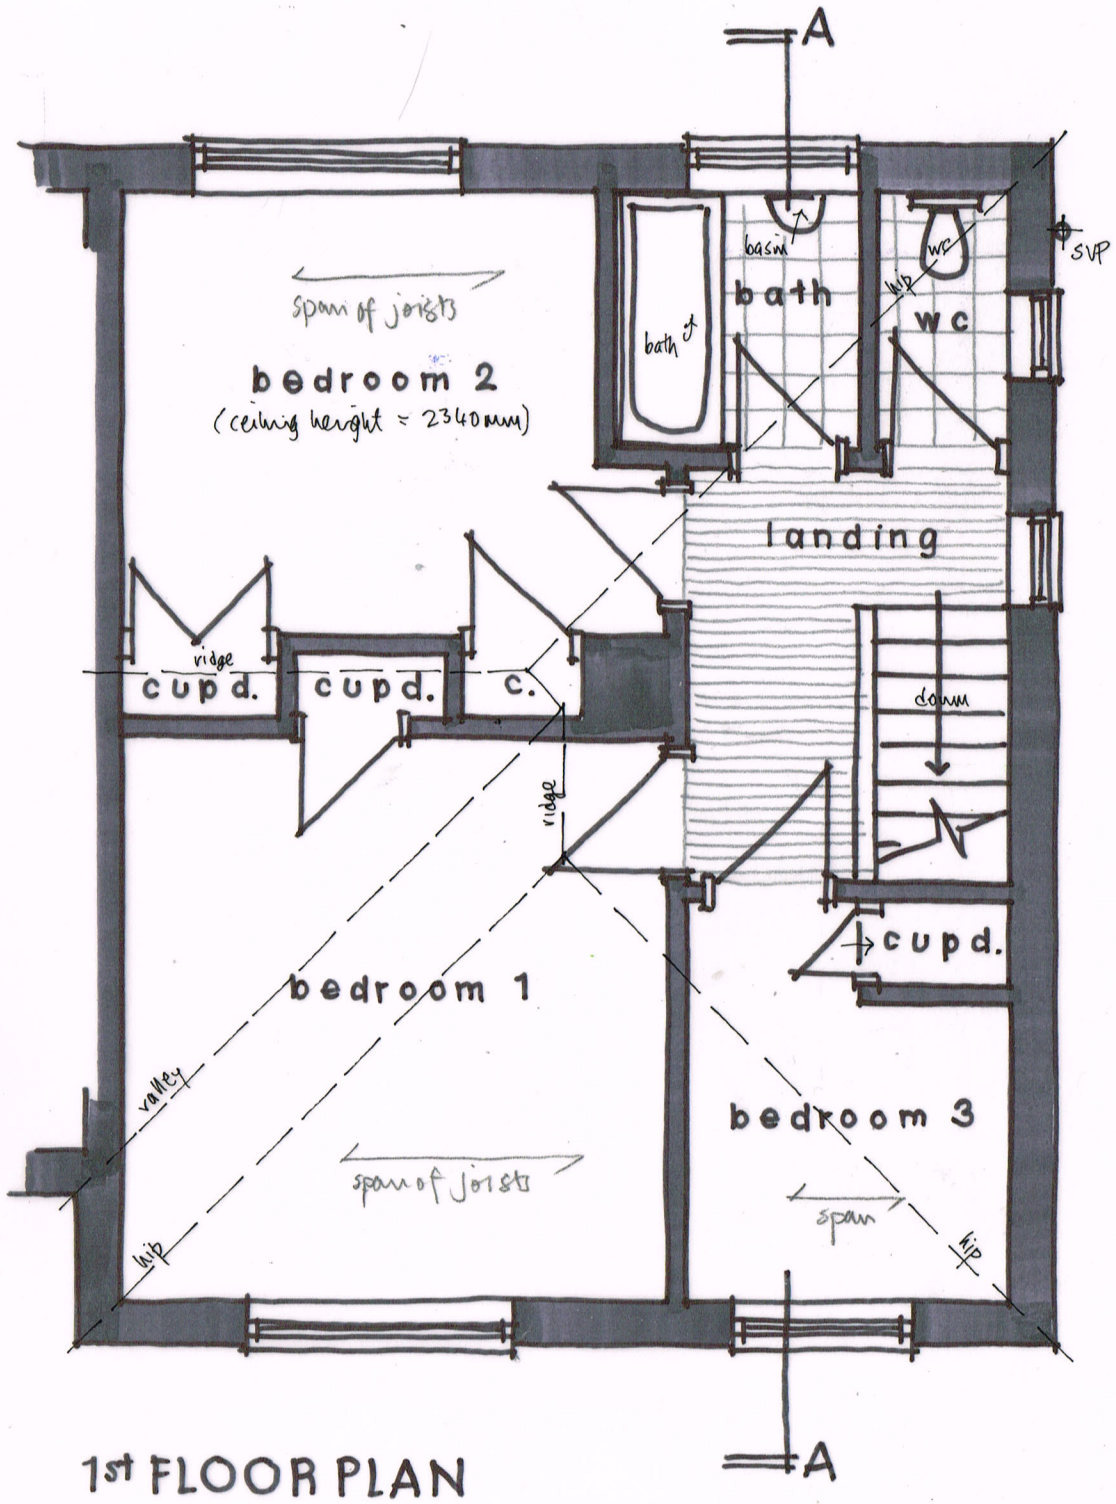

1st FLOOR PLAN

Wayne Gander MCIAT
Architectural Technologist
98 Durrington Lane
Worthing
West Sussex BN13 2RQ
Tel. 01903 694817

2 OAKAPPLE ROAD, SOUTHWICK
Existing details 01

March 2019