
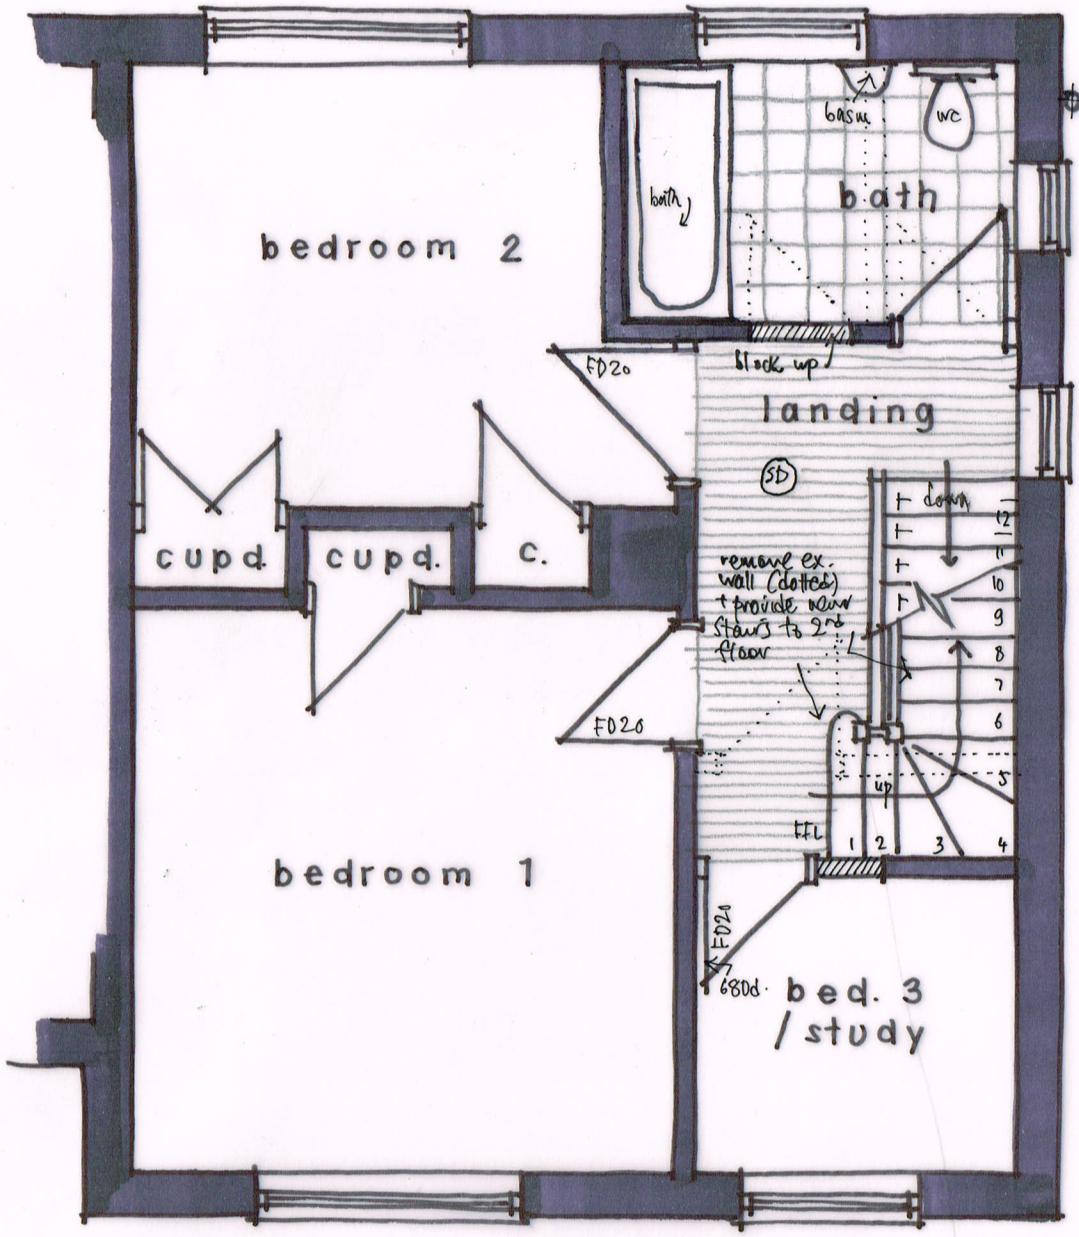


1st FLOOR PLAN 1:50 @ A3

0 1 2 3 4 5 m
metres

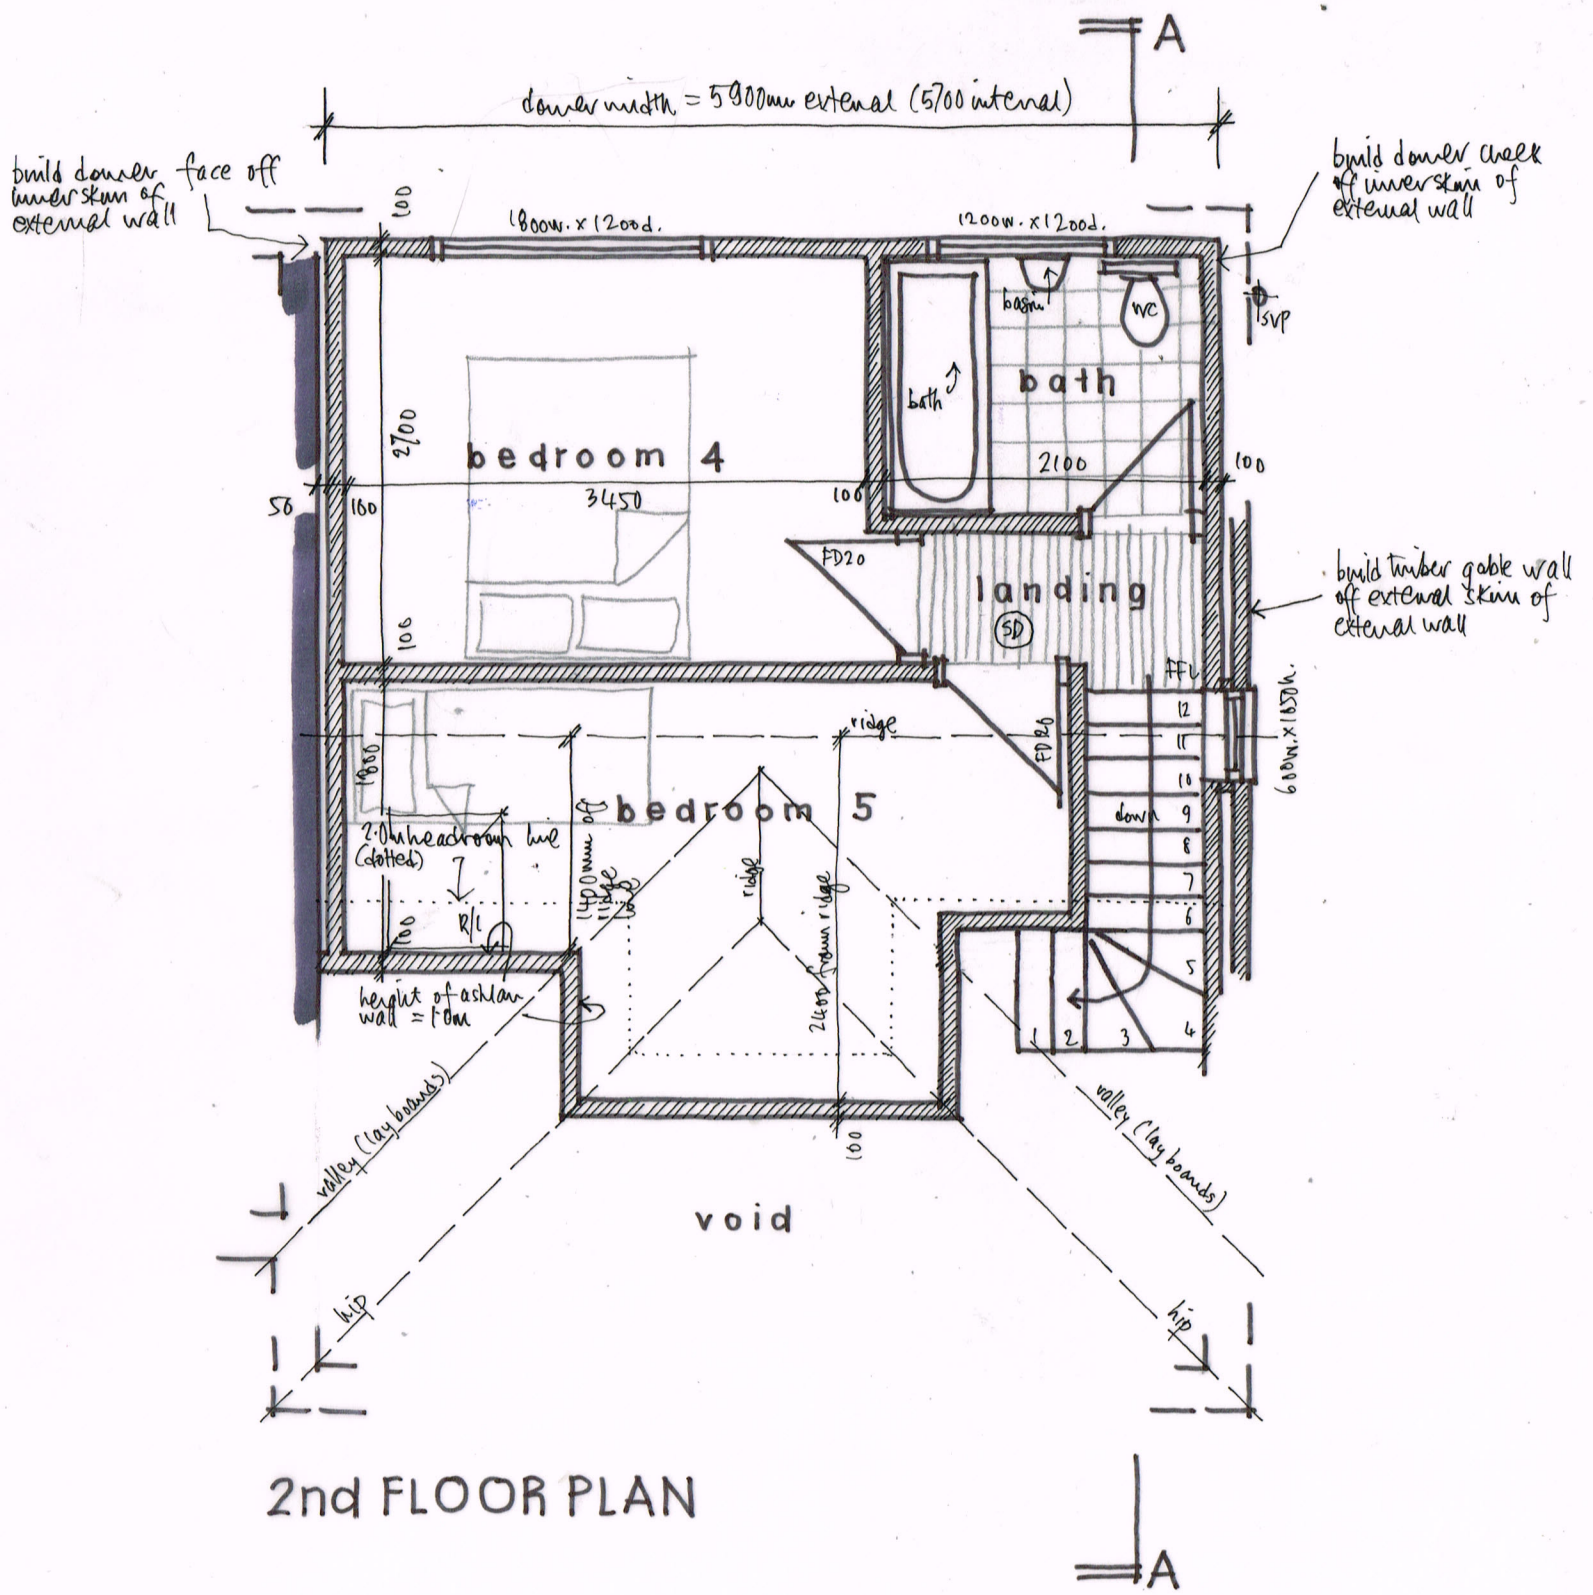

2nd FLOOR PLAN

Wayne Gander MCIAT
Architectural Technologist
98 Durrington Lane
Worthing
West Sussex BN13 2RQ
Tel. 01903 694817

Revisions A- bathroom wall amended 23/4/19

2 OAKAPPLE ROAD, SOUTHWICK

Proposals 04 A

April 2019