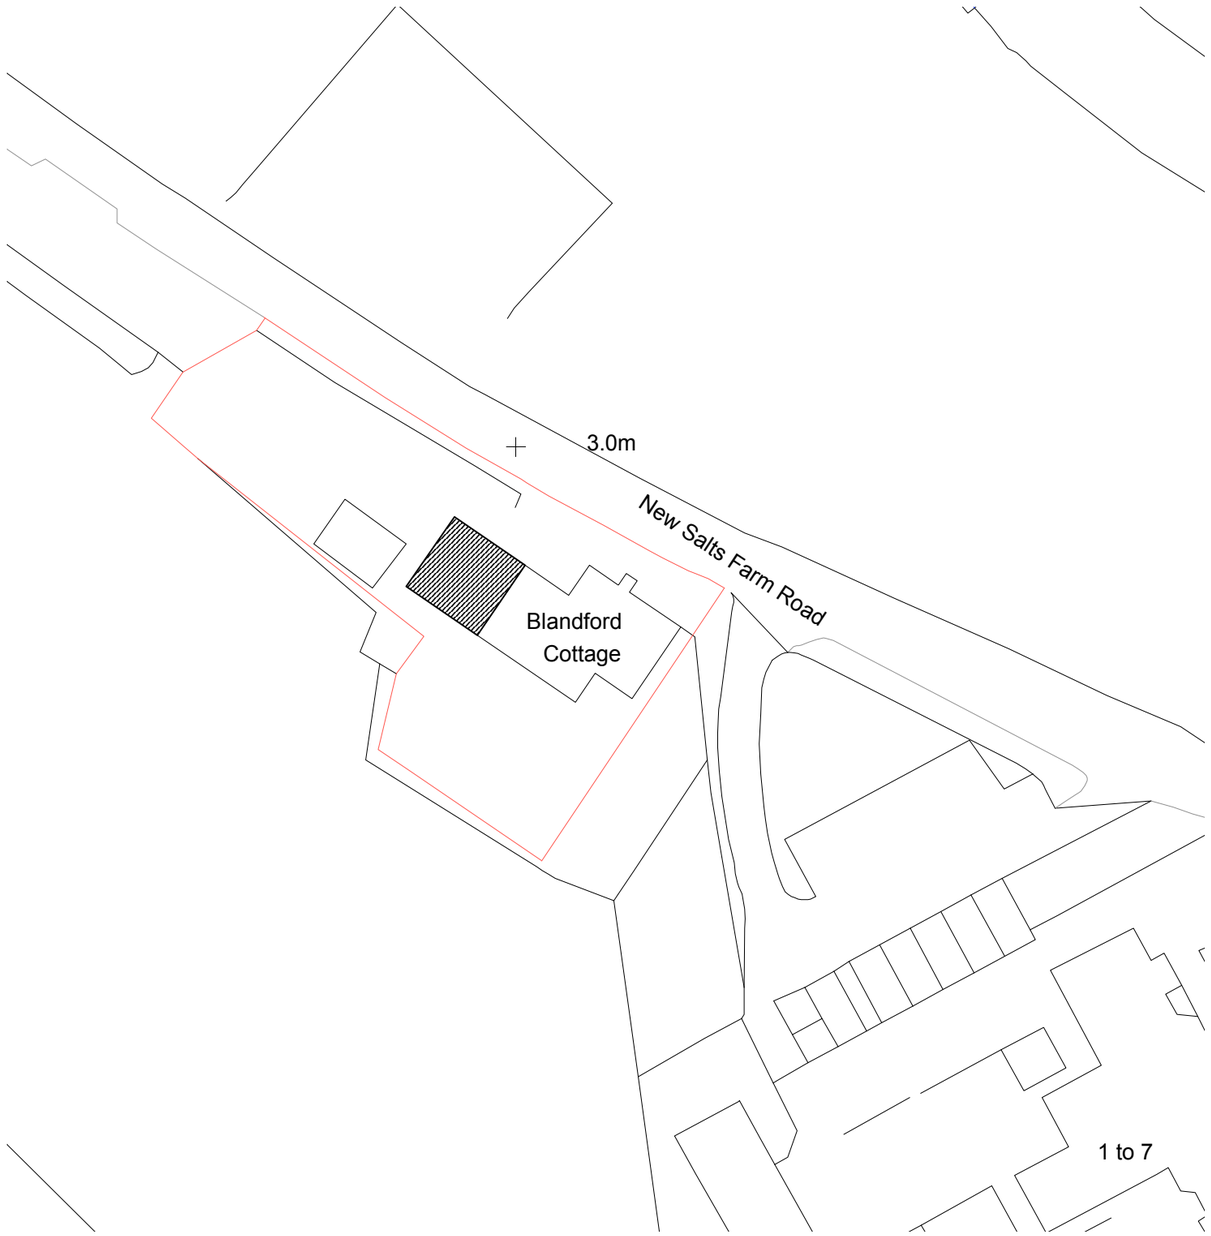

x Block Plan @ 1:500 Scale

0m 10m 20m 30m 40m 50m

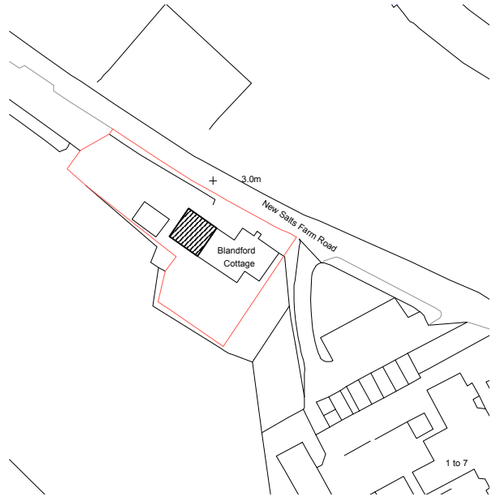

x Site Location Plan @ 1:1250 Scale

0m 20m 40m 60m 80m 100m

N

DMB
DESIGN
MANAGE
BUILD
dmb-solutions.co.uk
01273 777459

Dimensions - NOT TO BE SCALED
JOB NO BC **DATE** 26/02/14
VERSION 1
SCALE 1:100 @ A3 or as noted
DRAWN BY MJ

DMB Solutions (UK) Ltd
48 Borough Street
Brighton BN1 3BG
enquiries@dmb-solutions.co.uk