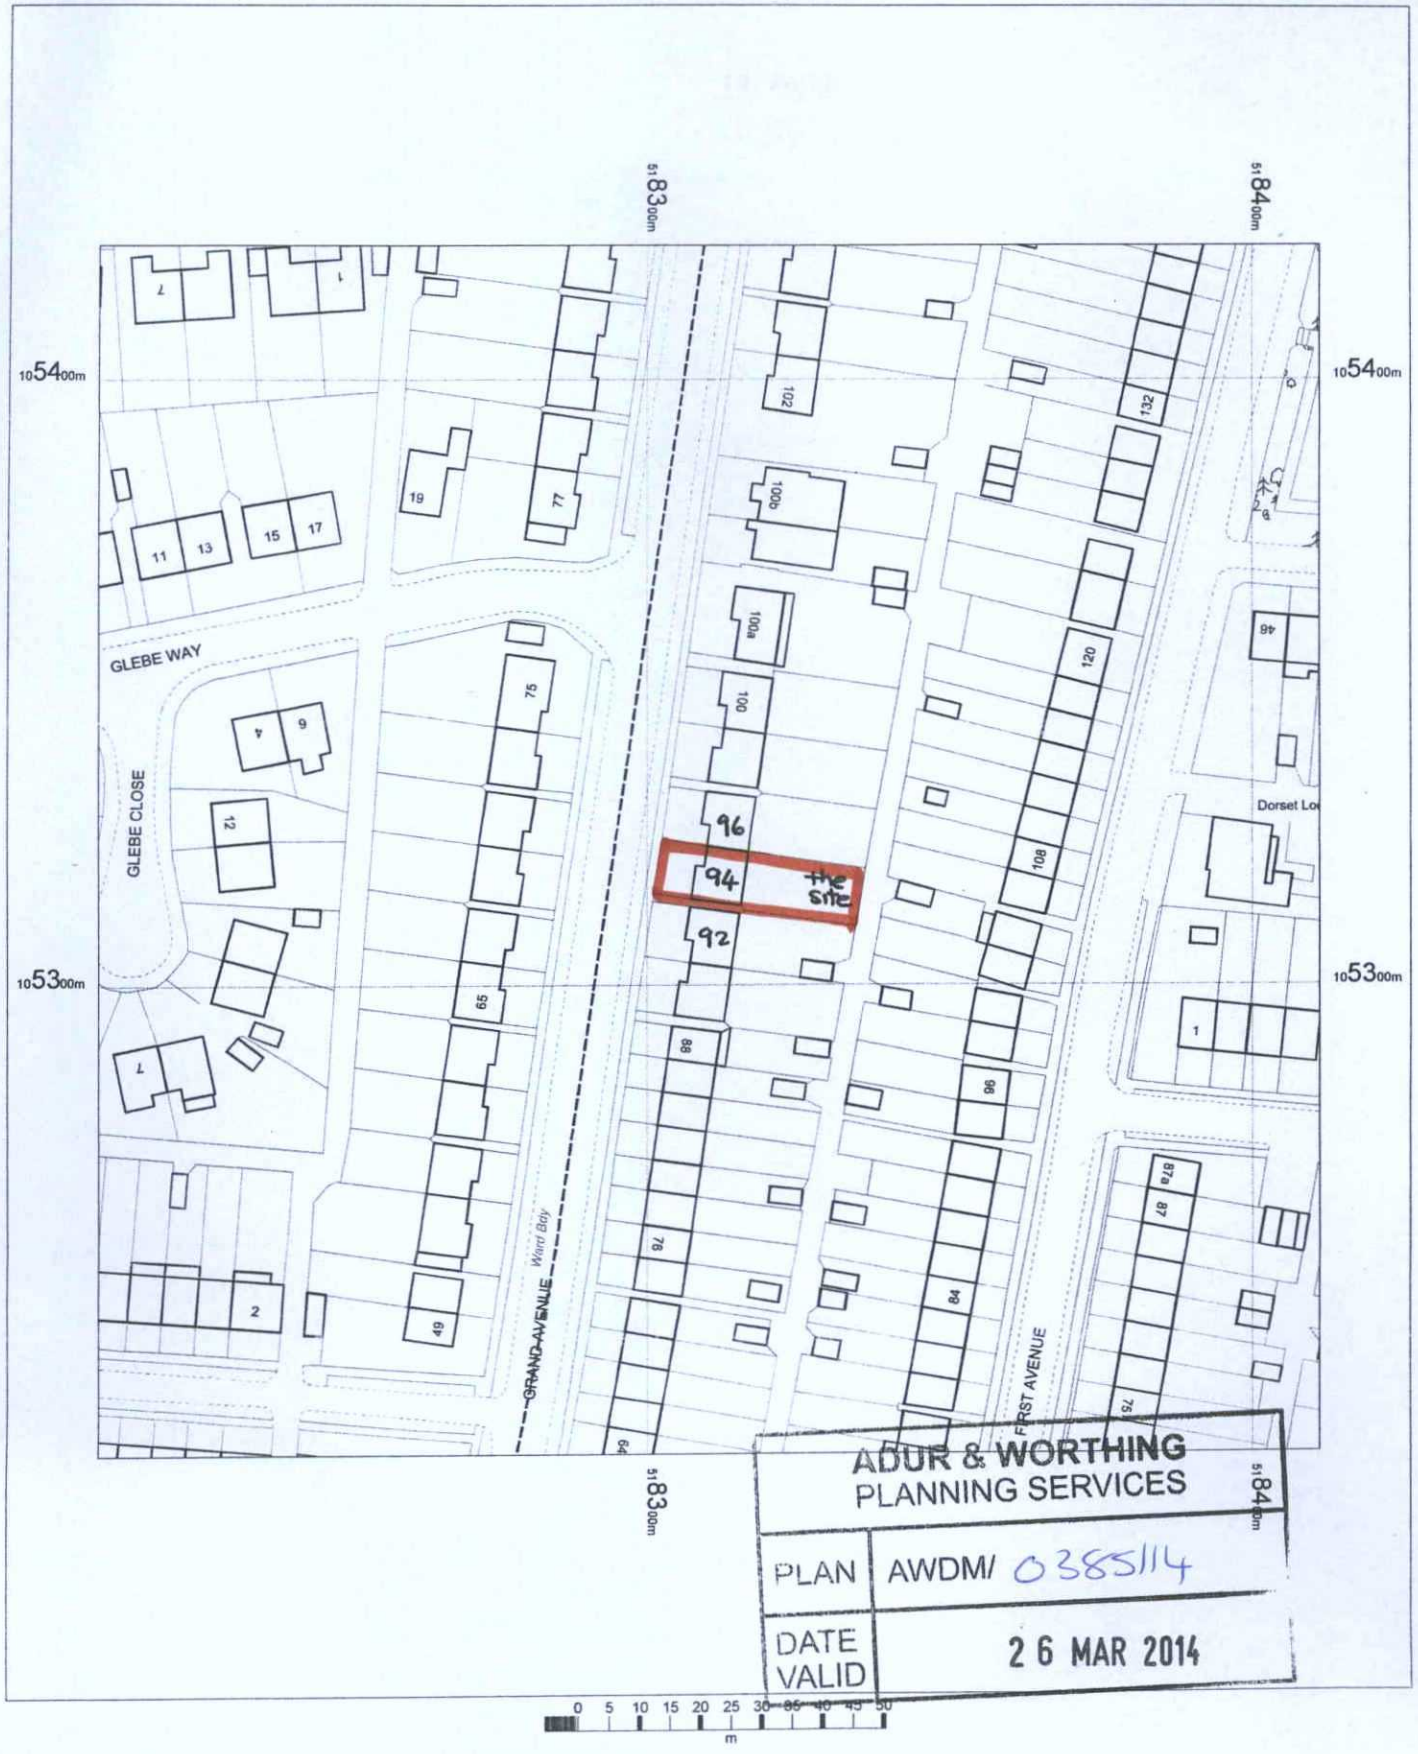


94 Grand Avenue
Lancing
BN15 9QB

OS Mastermap
24 June 2013, ID: MDP-00238520
www.mapdataportal.co.uk

1:1250 scale print at A4, Centre: 518311 E, 105322 N

©Crown Copyright. Licence no. 100019980

N

Mapping sourced from Ordnance Survey

MAPS@ Aworth
SURVEY CONSULTANTS