

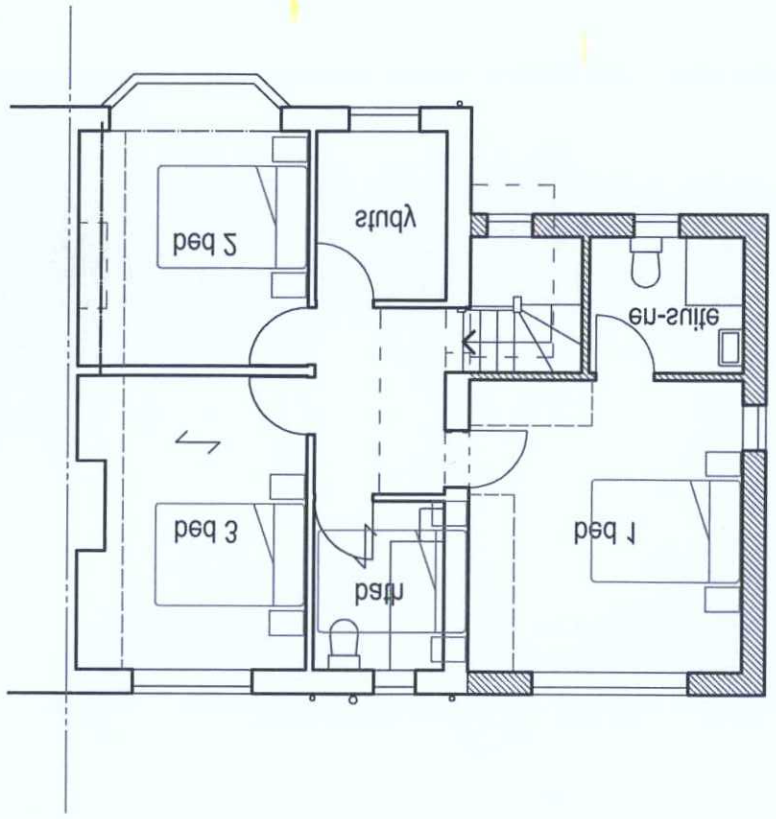


First Floor Plan @ 1:100

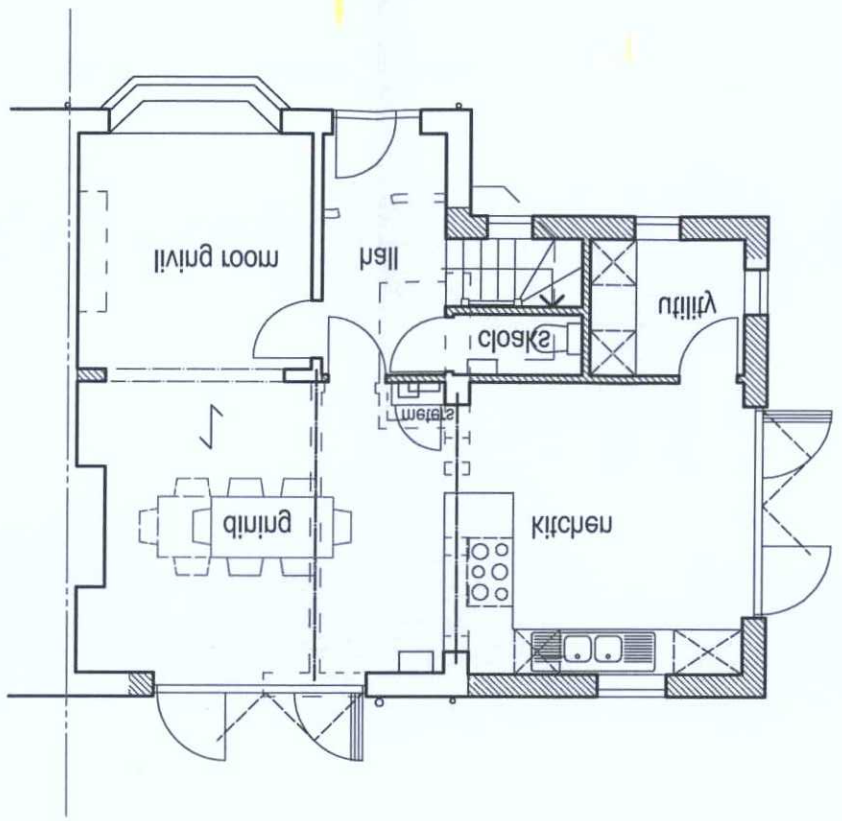

Ground Floor Plan @ 1:100

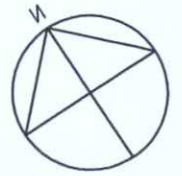

ADC

Allerton Bodd Consulting Ltd
Architectural Services
Construction Drawings Packages
CAD Draughting

159 Beaconsfield Road . Brighton . East Sussex . BN1 6DD
Tel: 01273 668468 . Fax: 01273 668467
Email: info@adcbrighton.co.uk

Rev	Description	Date
B	Alterations window adjusted	04.10.18

Job Reference: Side Extension, 58 Hillside Avenue, Sompting

Client: Mr Cranwell

Drawing Title: As Proposed


Drawing No: ADC818\05 Rev B

Date	Scale	Dwg Size	Plot Style	Drawn	Checked
12.10.18	1:100	A3	ADCGreyscale	AD	


All dimensions to be checked on site and do not scale from this drawing. Any drawing found to be incorrect must be reported to the author.
Building Control or other appropriate checks must be commenced at once. This drawing should not be used for construction purposes without the prior consent of the author.

Scale 1:100


0 1 2 3 4m

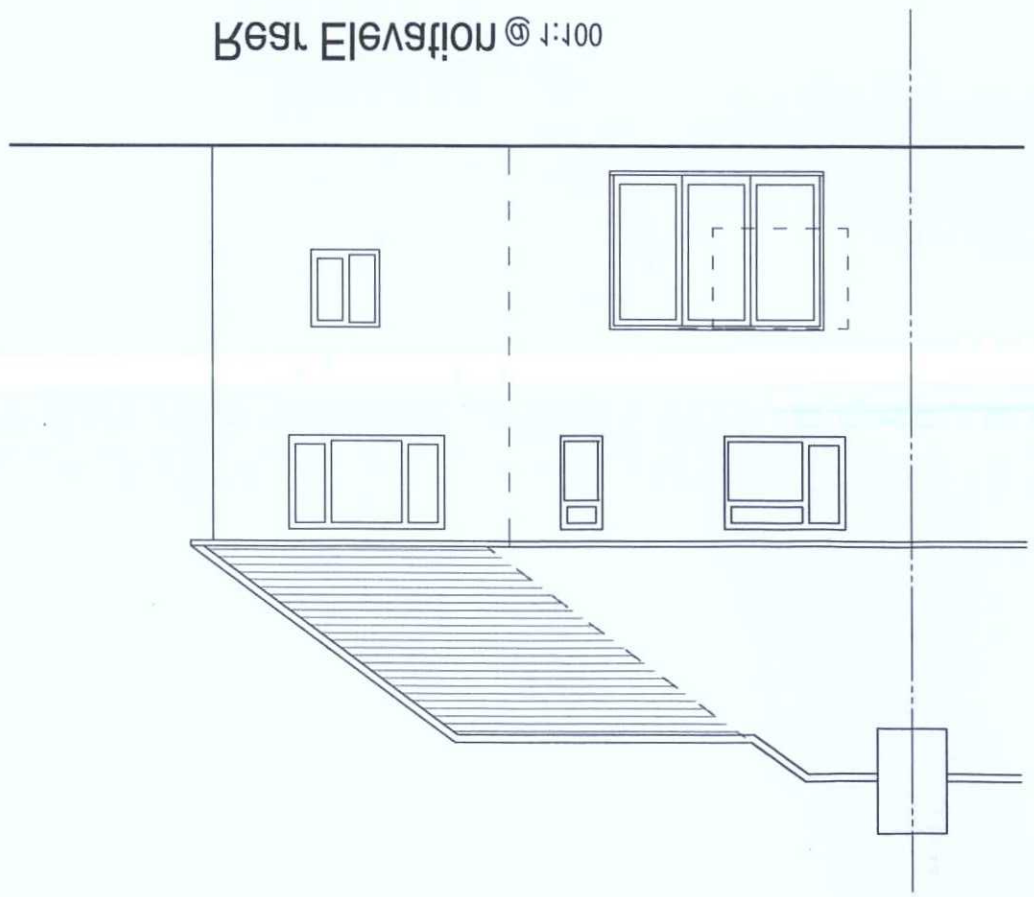

Rear Elevation @ 1:100

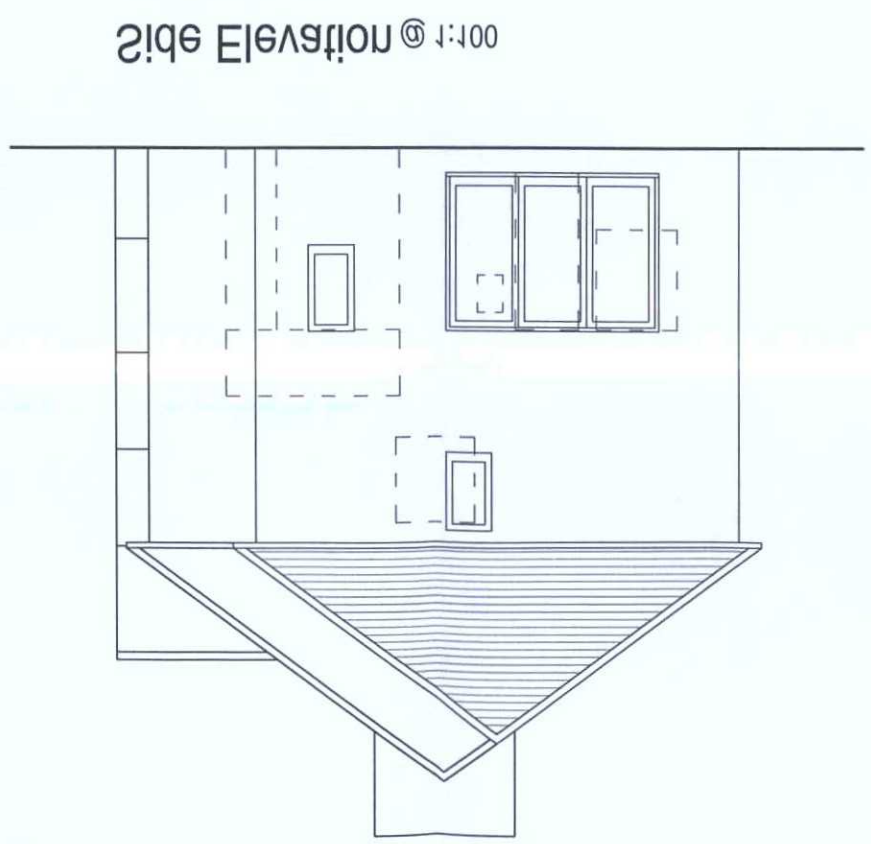

Side Elevation @ 1:100

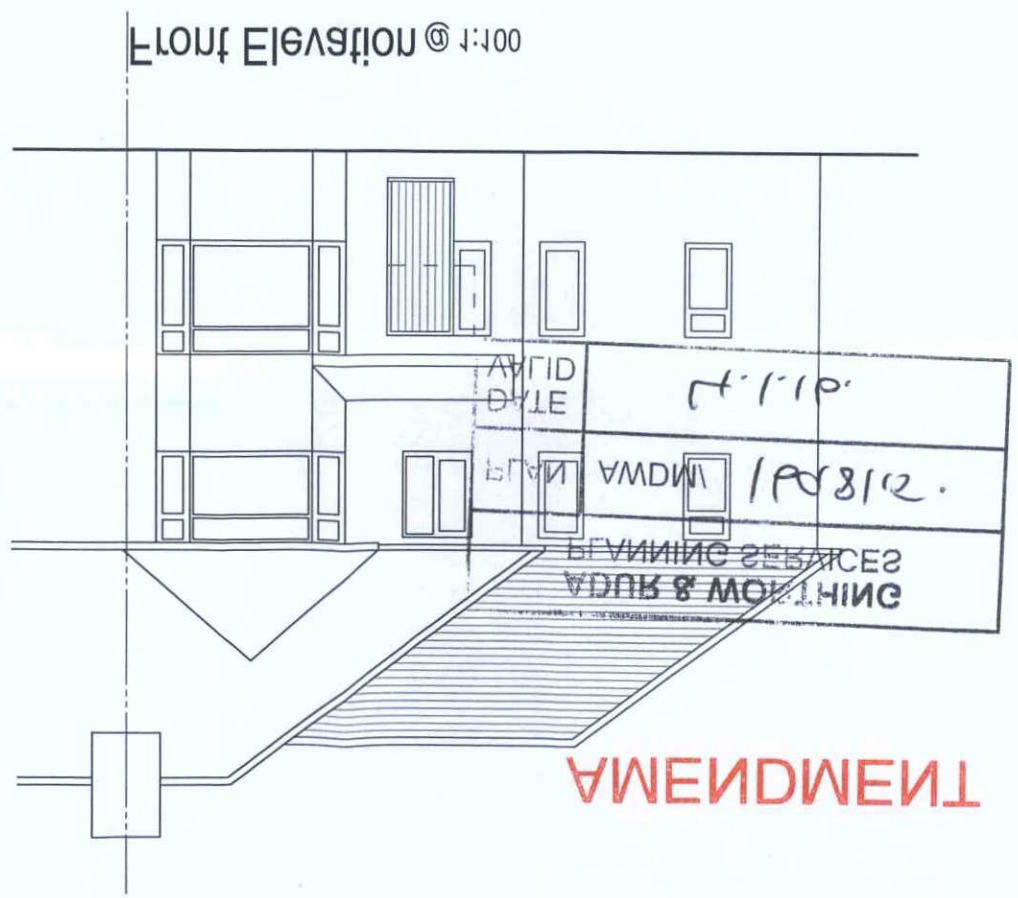

Front Elevation @ 1:100

AMENDMENT