

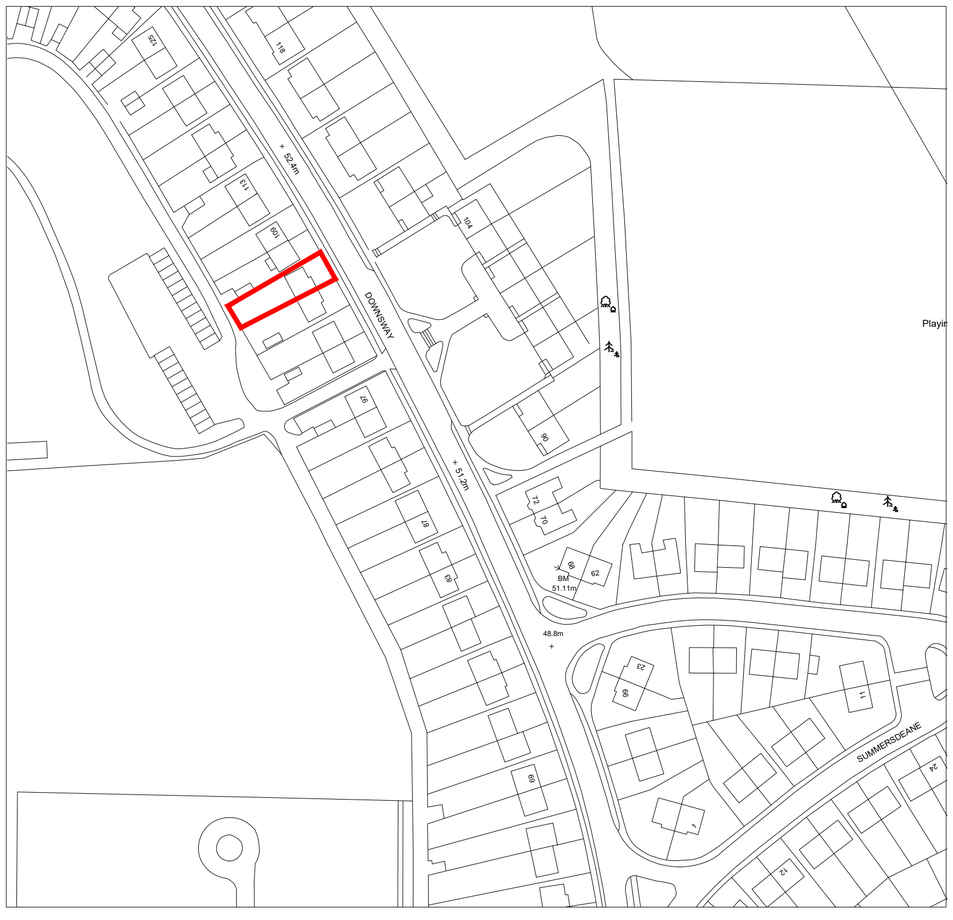

Location Plan – Scale 1:1250

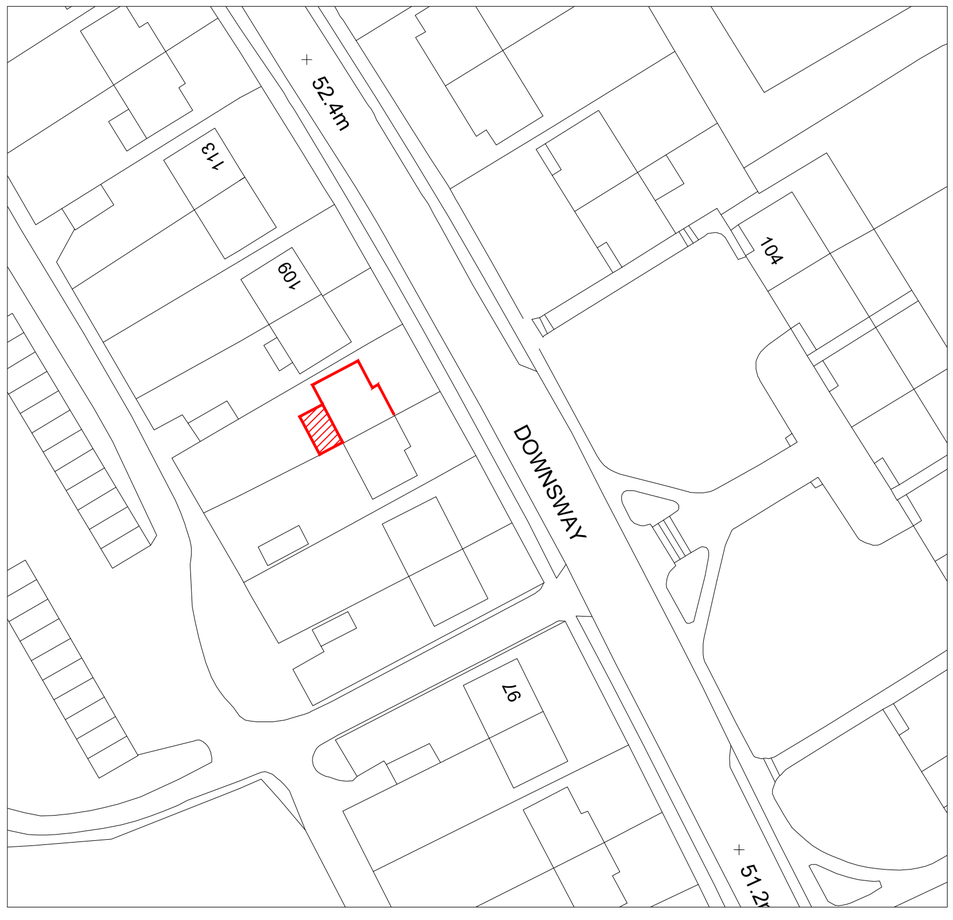

Site Plan – Scale 1:500

REV:	DESCRIPTION:	BY:	DATE:
STATUS:	Permitted Development		

Draft & Design Architectural Services

46 Bath Court
Kings Esplanade
Hove
BN3 2WP

CLIENT: Mrs Julia Butcher

ADDRESS: 105 Downsway
Southwick, BN42 4WE

SITE: 105 Downsway
Southwick, BN42 4WE

TITLE: Rear Extension

DRAWING TITLE: Site & Location Plan

SCALE:	DATE:	DRAWN:	CHECKED:
1:500 & 1:250	23/05/2023	CHB	CHB

PROJECT NO:	DRAWING NO:	REVISION:
002	P02	