
21, SHIRLEY DRIVE, WORTHING, BN14 9AX

Supplied by: www.ukmapcentre.com
Serial No: 263480
Centre Coordinates: 513611,104861
Production Date: 07/05/2023 11:06:09

North

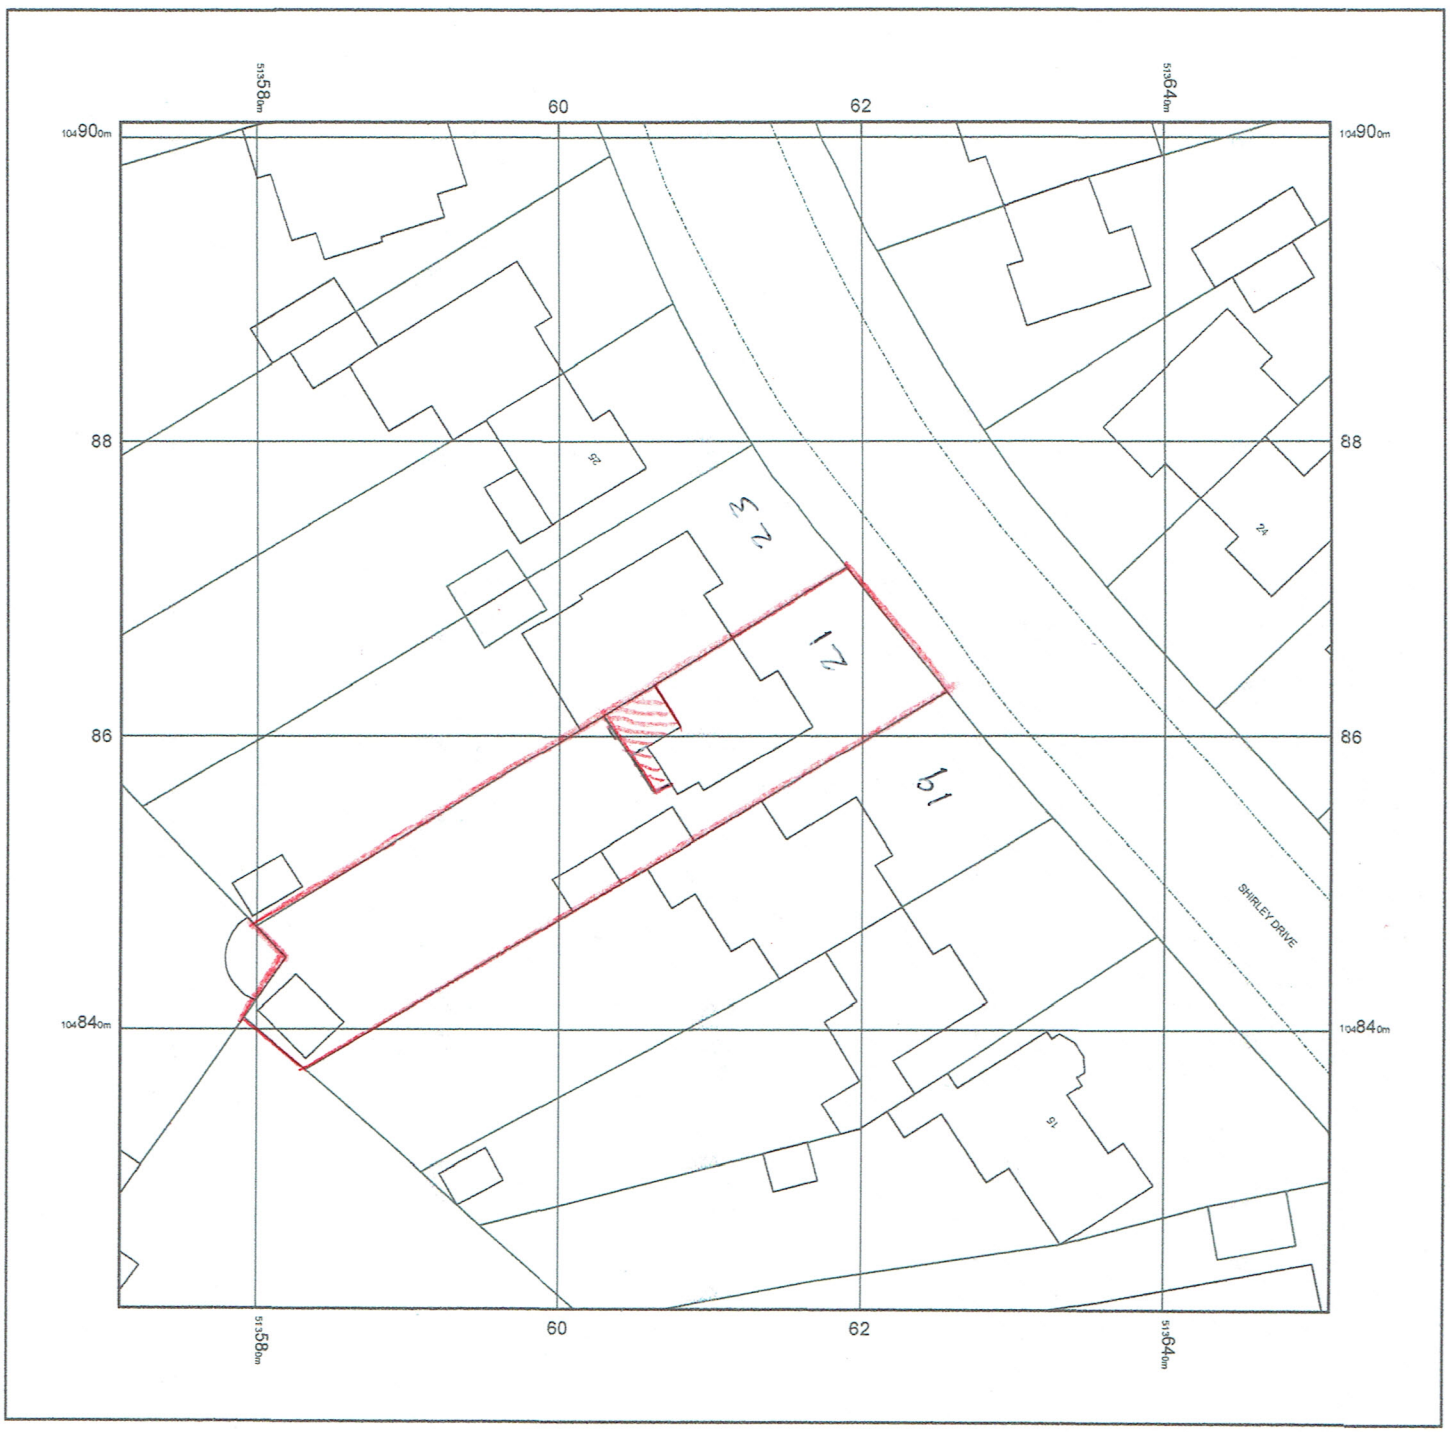

© Crown copyright and database rights 2023 Ordnance Survey 100048957. The representation of road, track or path is no evidence of a boundary or right of way. The representation of features as lines is no evidence of a property boundary.

0m 1cm = 5m 25m

Scale 1:500

UK MAP CENTRE .com

Ordnance Survey Licensed Data