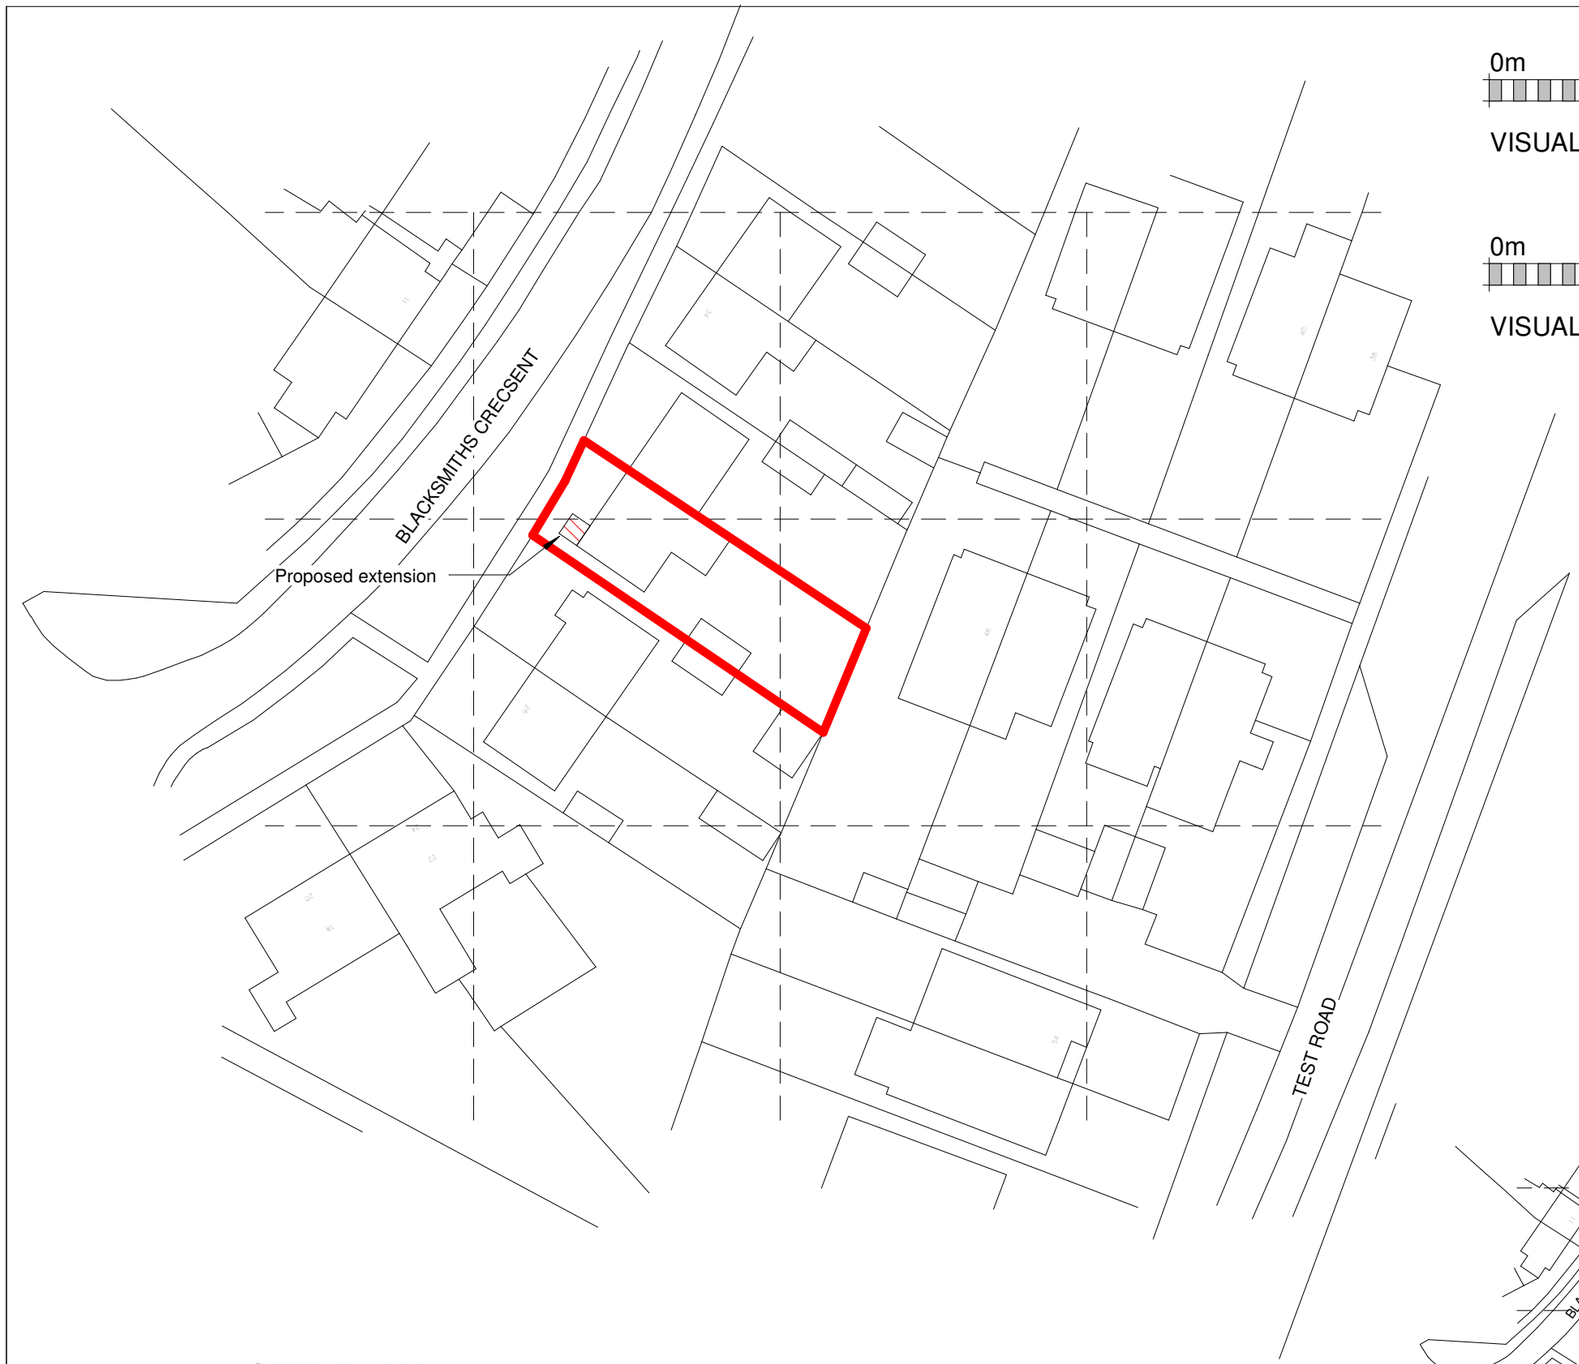


1 SITE PLAN
1 : 500

0m 10m 20m 30m 40m 50m


VISUAL SCALE 1:500 @ A3

A2

0m 25m 50m 75m 100m 125m

VISUAL SCALE 1:1250 @ A3

North

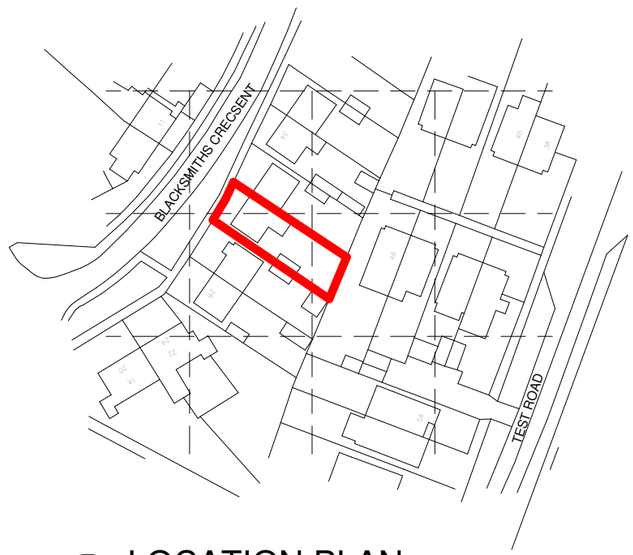

2 LOCATION PLAN
1 : 1250

KRONA DESIGN
ARCHITECTURE AND INTERIOR DESIGN
4 Union Place | Worthing | BN11 1LG
info@kronadesign.co.uk
kronadesign.co.uk
01903 256150

PROJECT
Front Extension

ADDRESS
30 Blacksmiths Crescent
Sompting
West Sussex

TITLE
Site Plan & Location Plan

CLIENT
Alun Harber

DRAWN	STATUS	DATE
JLB	Design	07/09/25

SCALE (@ A3)	PROJECT NUMBER
As indicated	KD.1748

DRAWING NUMBER	REV
A.001	

© KRONA DESIGN