

0m 2m 4m 6m 8m 10m

VISUAL SCALE 1:100 @ A3

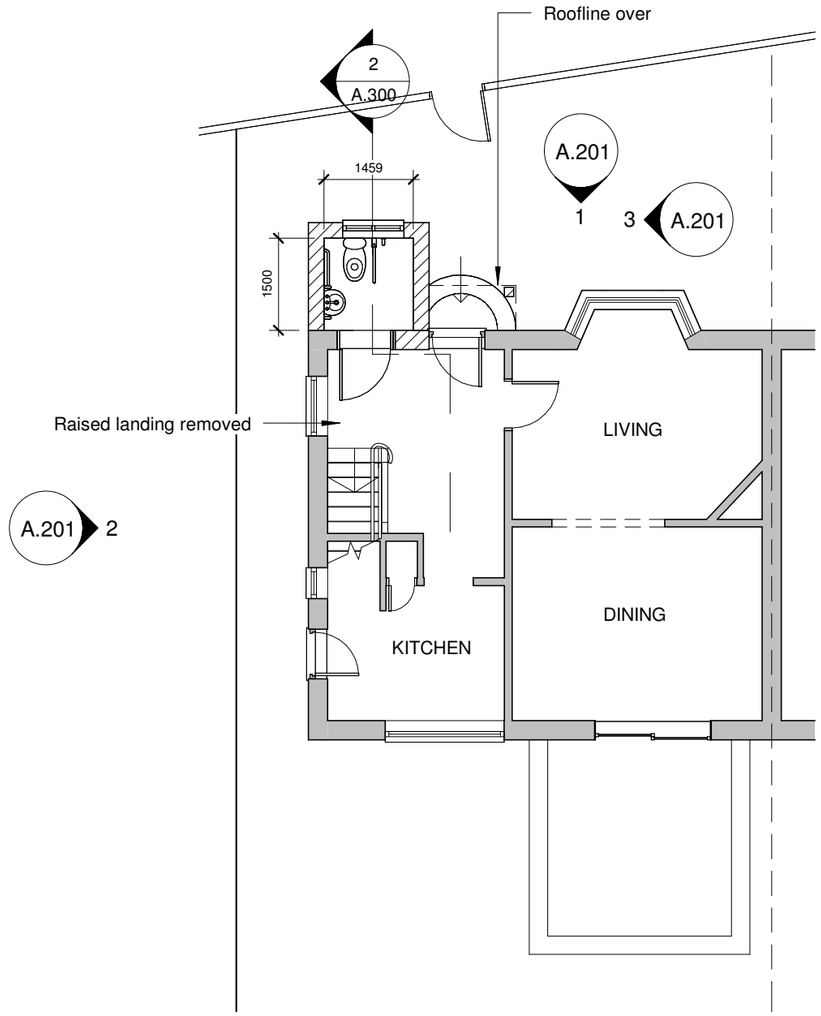

1 GROUND FLOOR
1 : 100

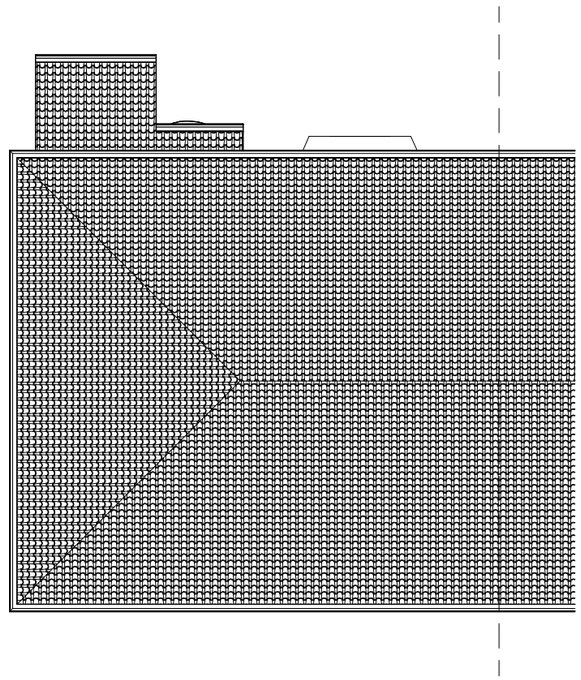

2 ROOF PLAN
1 : 100

KRONA DESIGN
ARCHITECTURE AND INTERIOR DESIGN
4 Union Place | Worthing | BN11 1LG
info@kronadesign.co.uk
kronadesign.co.uk
01903 256150

PROJECT
Front Extension

ADDRESS
30 Blacksmiths Crescent
Sompting
West Sussex

TITLE
Proposed Plans

CLIENT
Alun Harber

DRAWN	STATUS	DATE
JLB	Design	10/09/25

SCALE (@ A3)	PROJECT NUMBER
1 : 100	KD.1748

DRAWING NUMBER	REV
A.101	

© KRONA DESIGN