
T.P. OFFICE COPY
BOROUGH OF WORTHING
DEPOSITED 12.10.09
TP. REF. No.
WBC 09/0873/LBC

WORTHING BOROUGH
30 NOV 200
CONSENT GRANTED

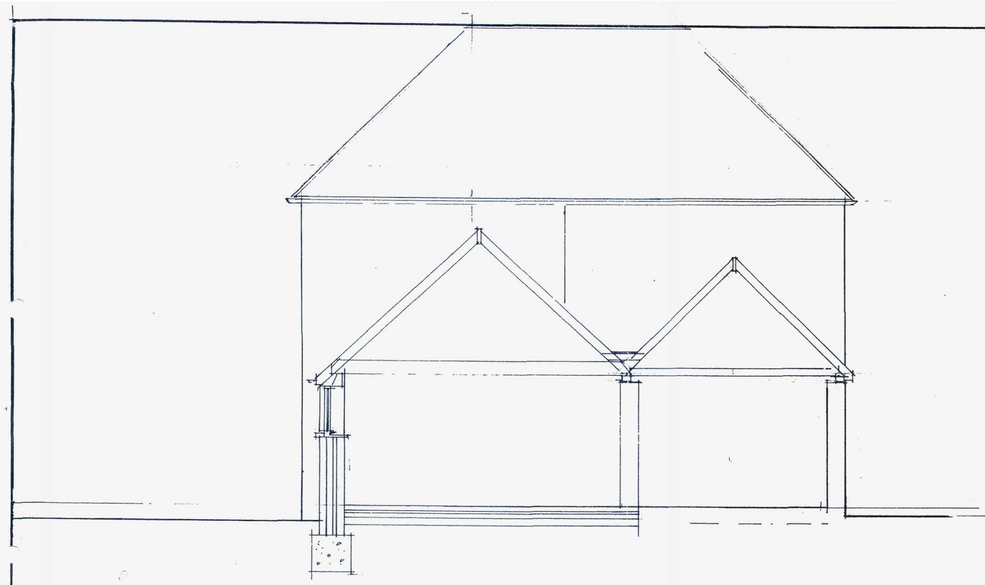

SECTION A - A


Roof - reclaimed plain clay tile to match exist.

Walls - knapped faced flint work coursed in small flints to match exist. red brick quoins & verges

Windows - leaded light in black painted hardwood frames in small section to match exist.

FFL - Sitting room


FFL - HOUSE

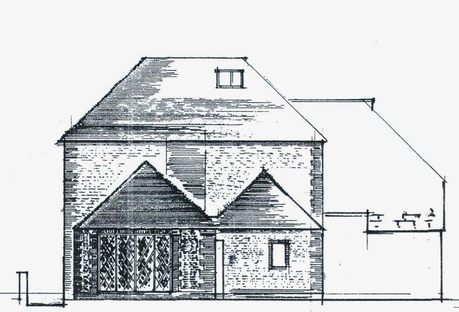


WEST ELEVATION



NORTH ELEVATION

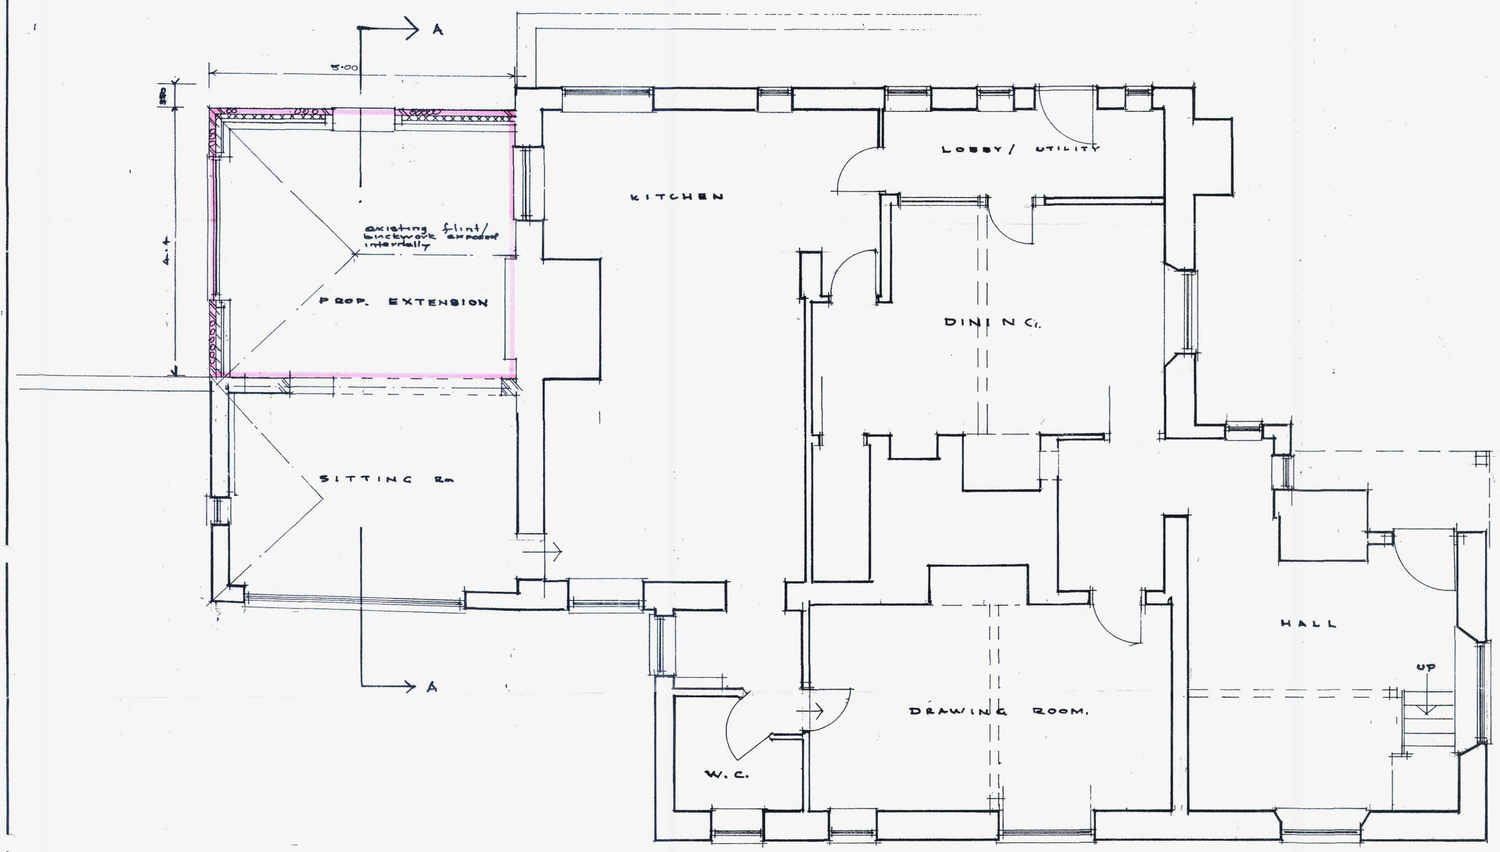

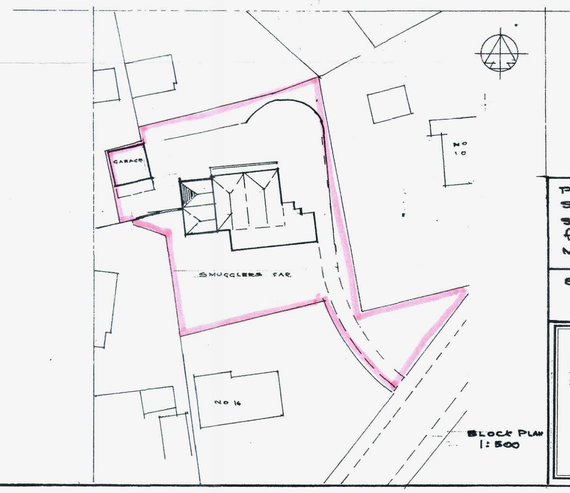

Block Plan 1:500

Doc 5 Sc A 1

PROPOSED EXTENSION
SMUGGLERS FARM
SMUGGLERS WALK, GORING
for
Mr. Mrs S. HUNT

SCALE. 1:50 & 1:100

DWGN: PJClay
1335/1 OCT 09

PHILIP J CLAY
SURVEYING & ARCHITECTURAL SERVICES
Tel/Fax:- 01903 815889
Byways, Castle Lane, Bramber, Steyning
West Sussex BN44 3FB