
T.P. OFFICE COPY

BOROUGH OF WORTHING
DEPOSITED 12.10.09
TP REF. No.
WBC 0910.874/LBC

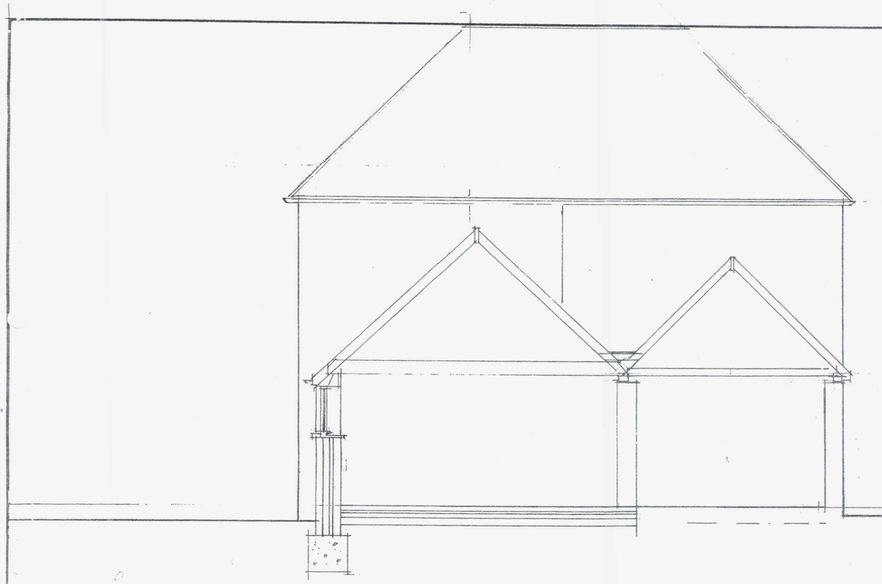

SECTION A-A


Roof - reclaimed plain clay tile to match exstg.

Walls knapped faced flint work - coursed in small flints to match exstg. red brick quoins, reveals

windows leaded light in black painted hardwood frames in small section to match exstg

FFL - Sitting room


FFL - House

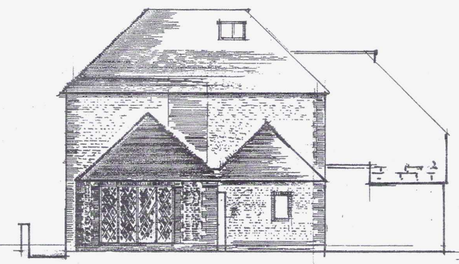


WEST ELEVATION



NORTH ELEVATION

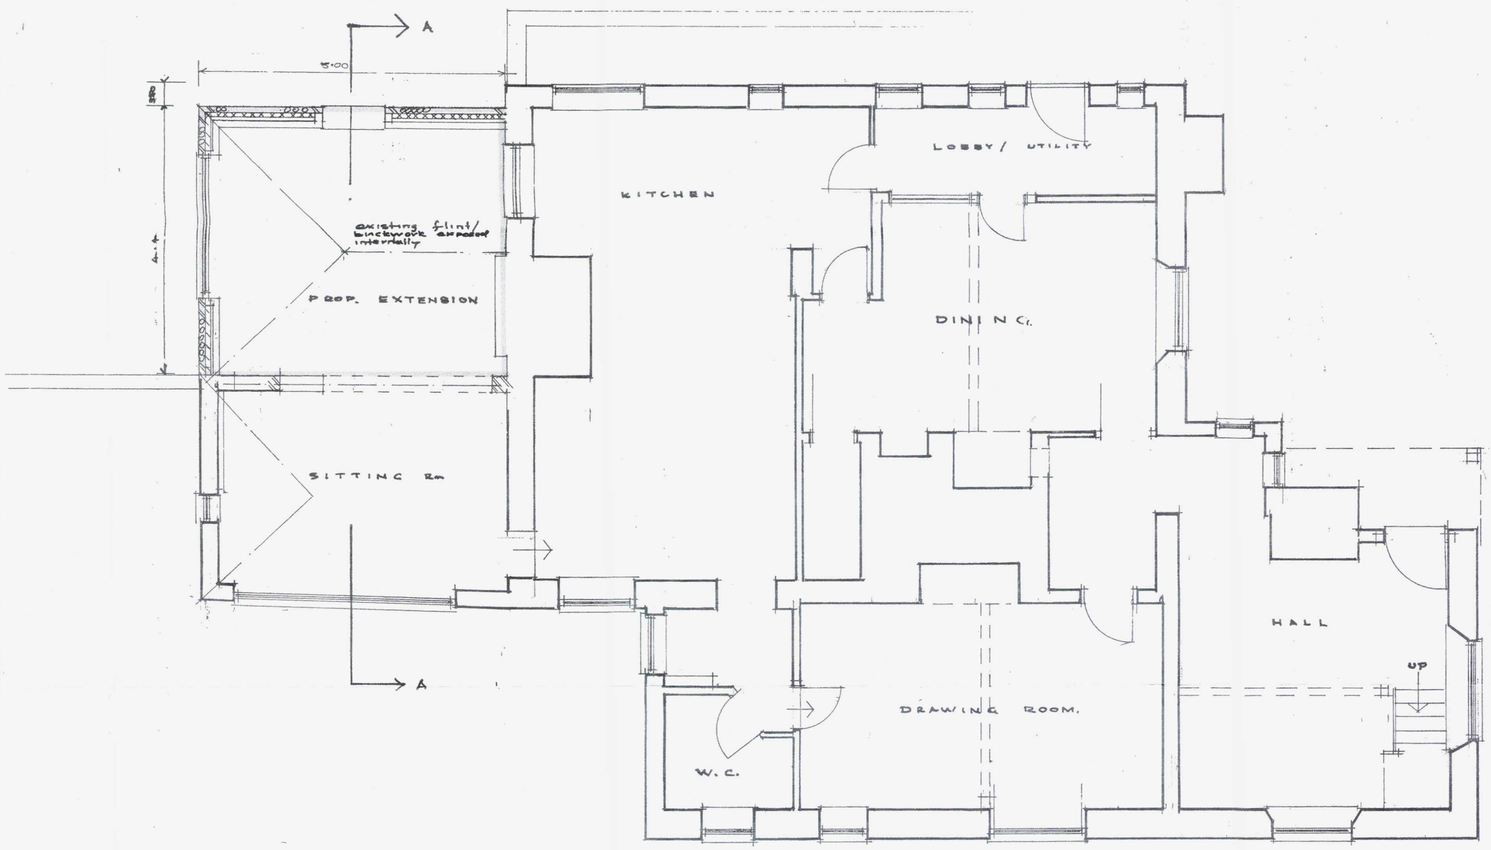

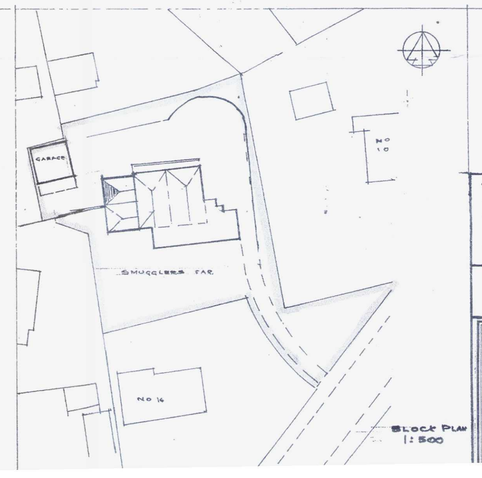

Block Plan
1:500

Doc Size A1

PROPOSED EXTENSION
SMUGGLERS FARM
SMUGGLERS WALK, GORING
for
Mr & Mrs S. HUNT

SCALE. 1:50 & 1:100
DWG No 1335/1
Oct 09

PHILIP J CLAY
SURVEYING & ARCHITECTURAL SERVICES
Tel/Fax:- 01903 815889
Byways, Castle Lane, Bramber, Steyning
West Sussex BN44 3FB