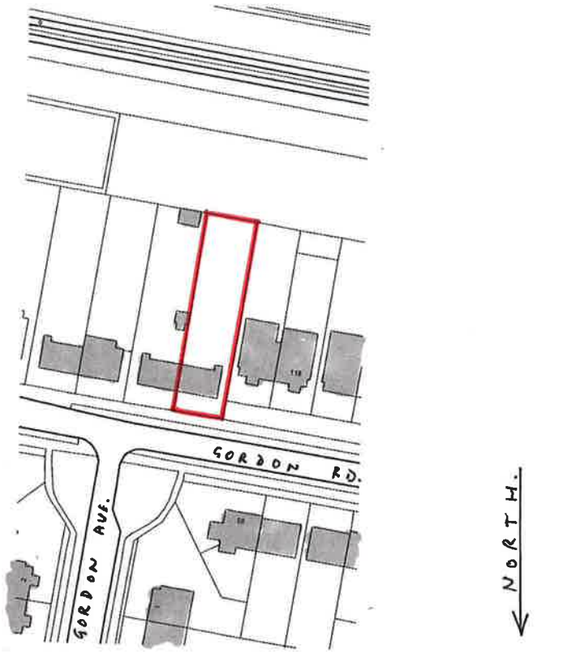

1:1250 SITE LOCATION PLAN

0 10 20 30 40 50 60 70 80 90 100 METRES

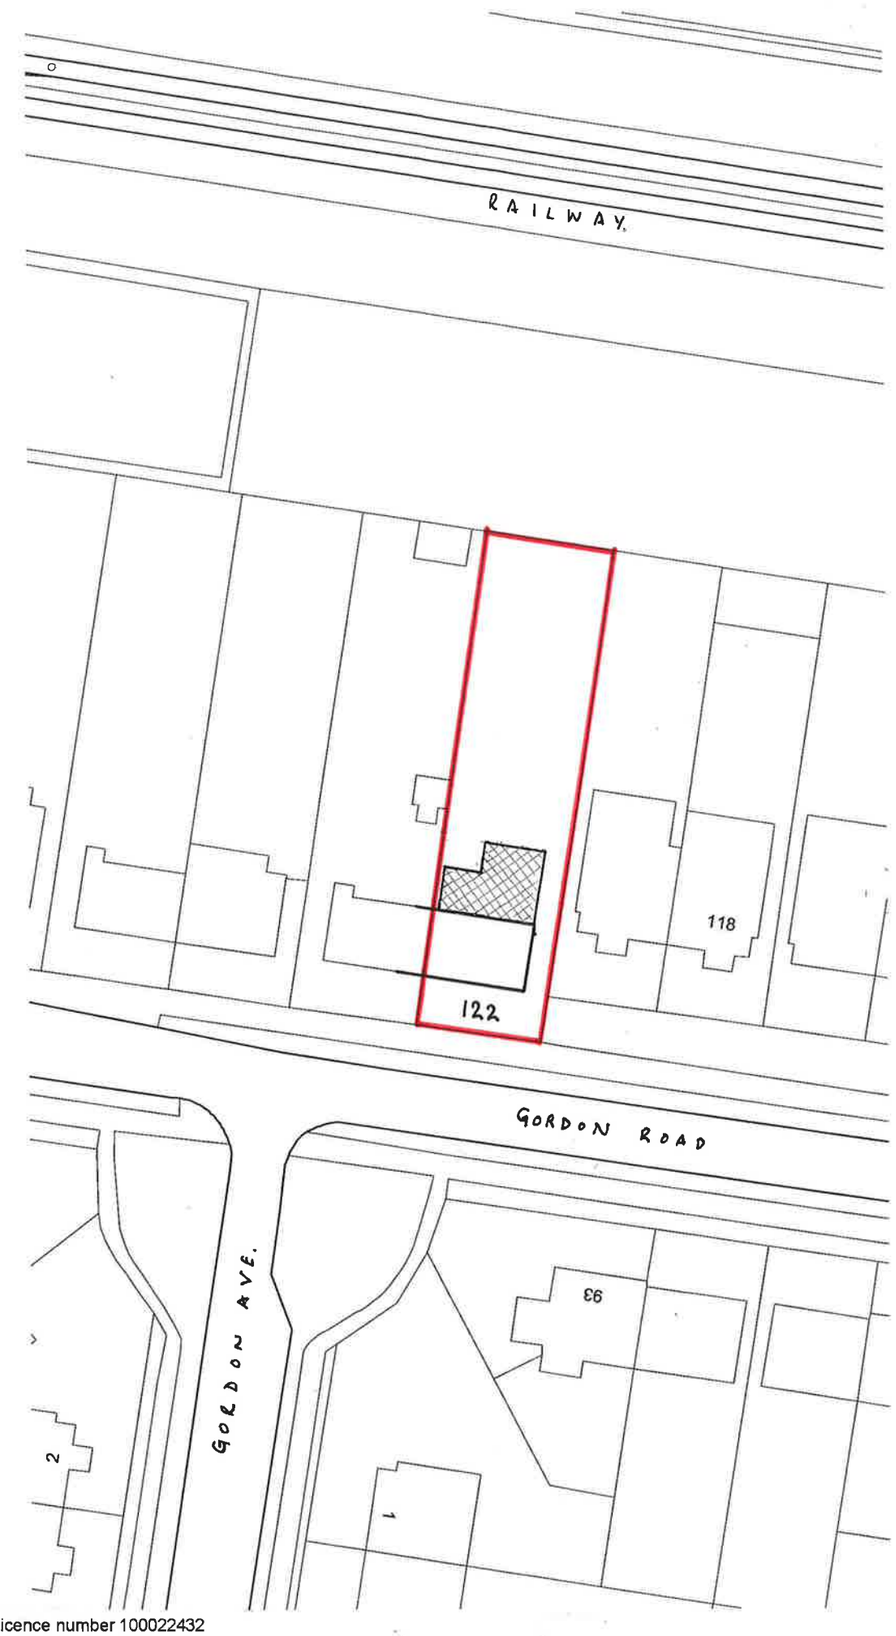

1:500 BLOCK PLAN

0 10 20 30 40 50 METRES

Ordnance Survey (c) Crown Copyright 2017. All rights reserved. Licence number 100022432

RATHBONE · MILLER
architecture and project management

Project: 122 GORDON ROAD SHOREHAM-BY-SEA
Client: WILSON & JONES FAMILY
Description: LOCATION & BLOCK PLAN
Dwg No: 19420 - 101 B
Scale: 1:500 / 1:1250
Drawn by: PF

First Floor, 39 High Street,
Steyning, West Sussex, BN44 3YE
Telephone: 01903 879873
Facsimile: 01903 879874

20.12.17
29.01.18 - B.