This drawing is the sole copyright of RJT Design and is issued on the terms that it will not be reproduced or copied in whole or part nor will any information be furnished from it without written authority.

0.0 0.5 1.0 1.5 2.0 2.5 3.0

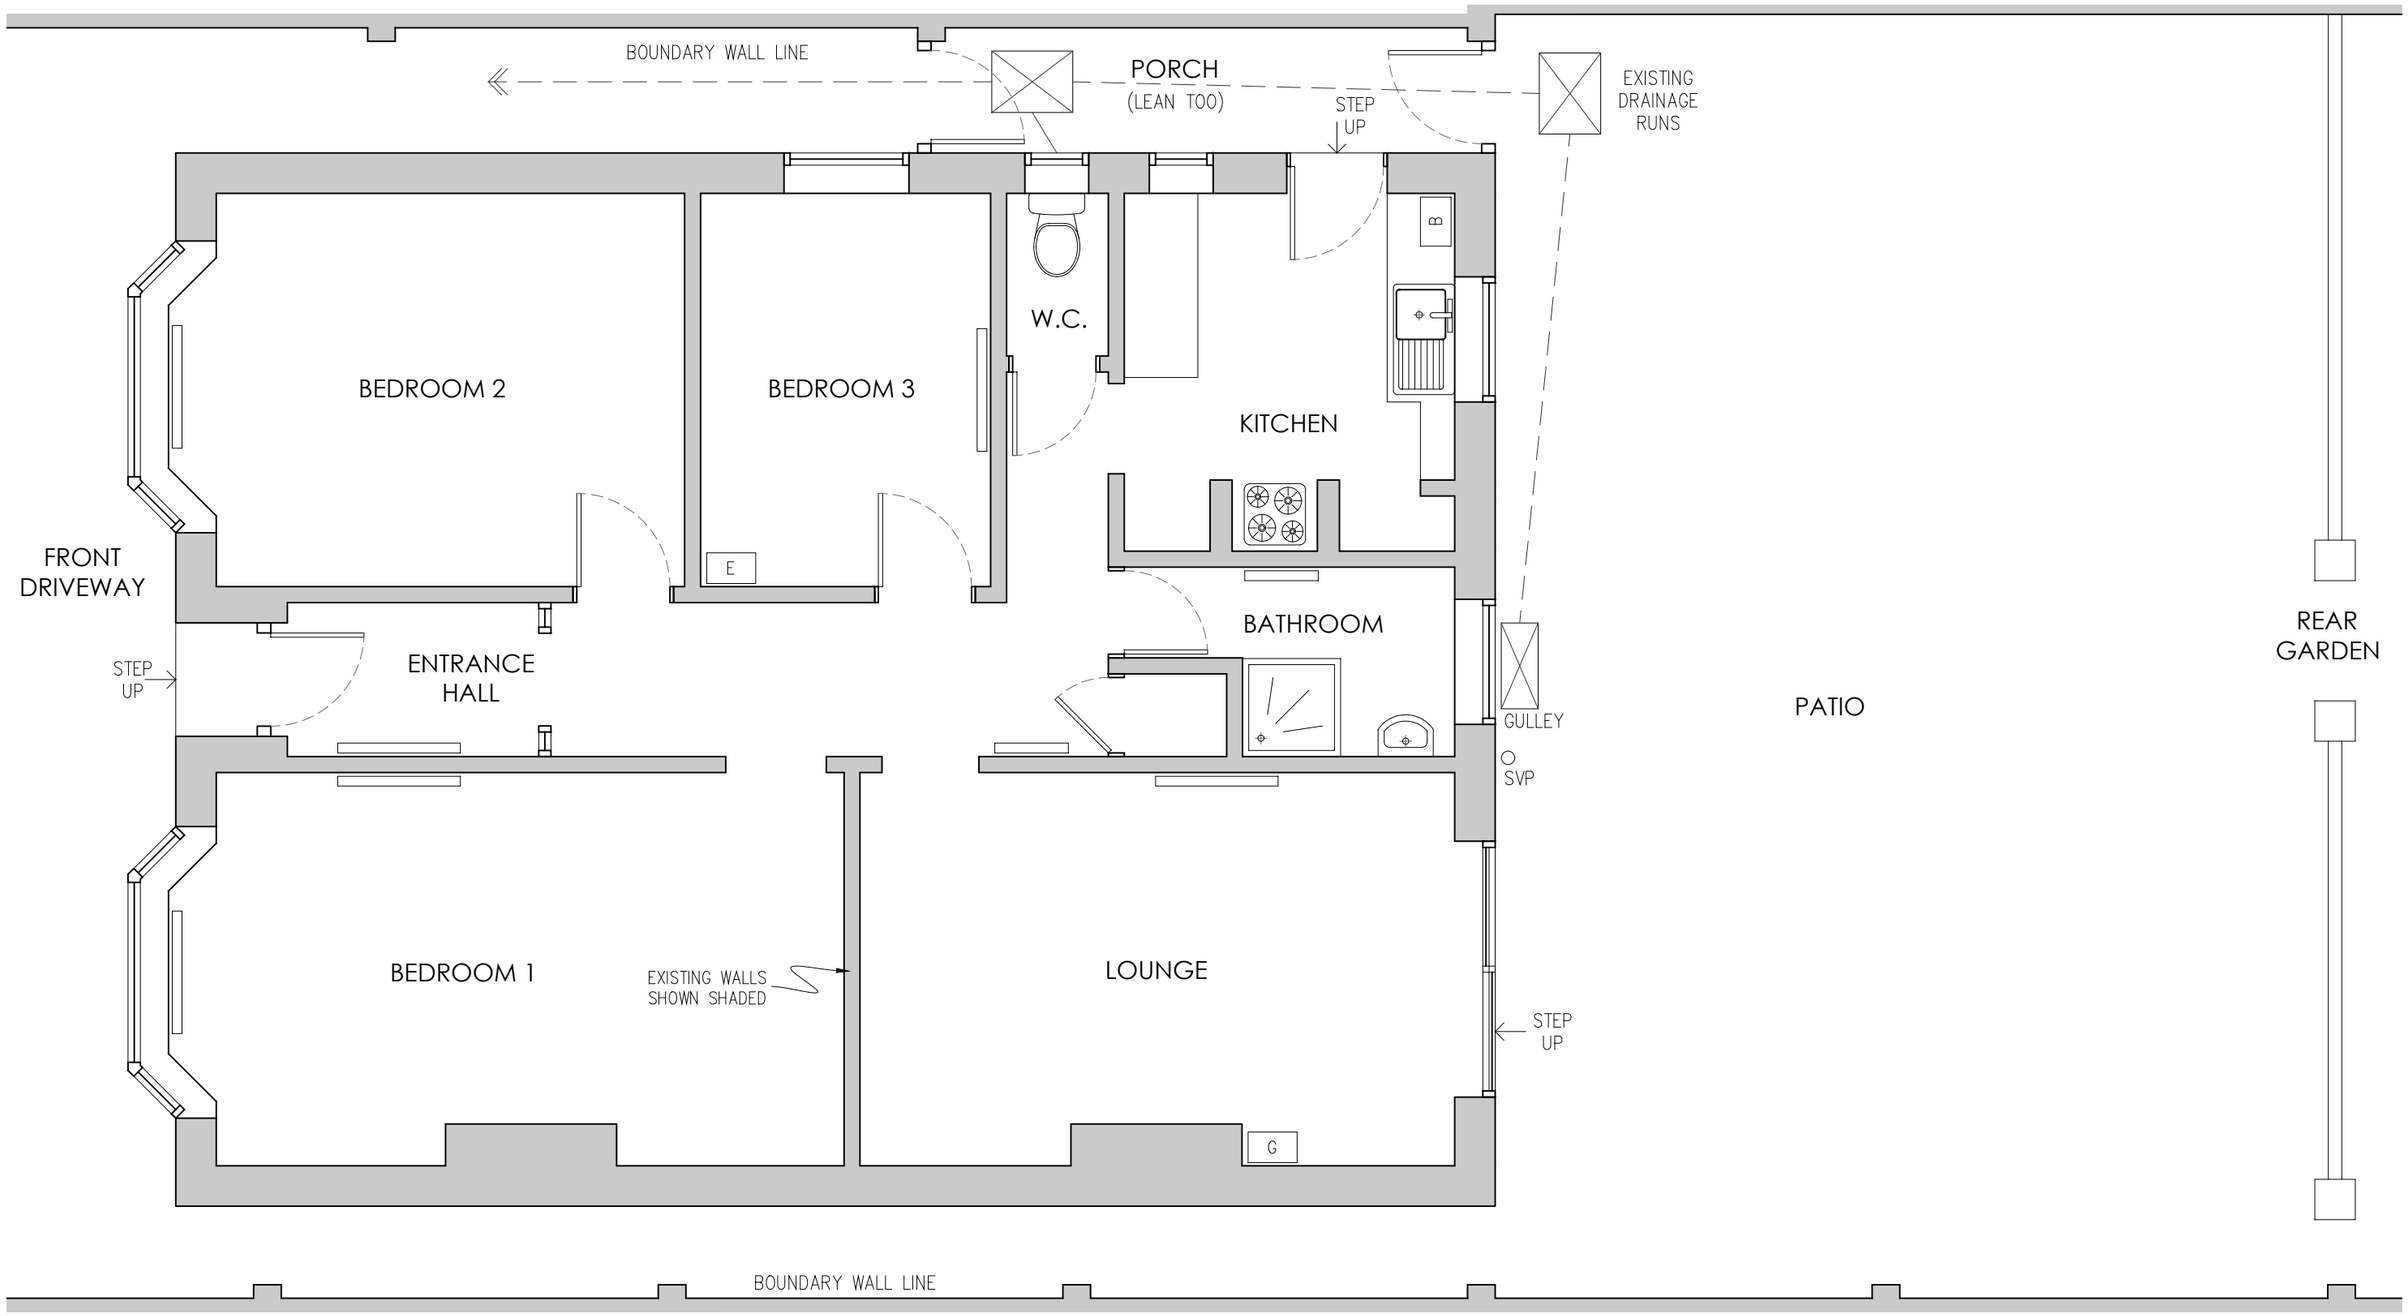

RJT
Mob: 07836 219050
ARCHITECTURAL DESIGN
Email: richard@rjtarchitecture.co.uk
Web: www.rjtarchitecture.co.uk

GROUND FLOOR PLAN

Client	Mr. P. Maxwell
Job	6 MILTON DRIVE SOUTHWICK SUSSEX BN42 4NE

Title	Single storey rear extension and internal alterations. GROUND FLOOR PLAN AS EXISTING		
Scale	1 : 50	Drawn	R.J.T
Date	NOV '23	Checked	

REV.	DATE	REVISION
B		
A		

Size	Drg. No.	Rev.
A3	T2307 / 01	