This drawing is the sole copyright of RJT Design and is issued on the terms that it will not be reproduced or copied in whole or part nor will any information be furnished from it without written authority.

ALL EXISTING RAIN WATER GOODS ARE BLACK UPVC UNLESS STATED OTHERWISE

ALL EXISTING FENESTRATION IS WHITE uPVC UNLESS STATED OTHERWISE

0.0 0.5 1.0 1.5 2.0 2.5 3.0

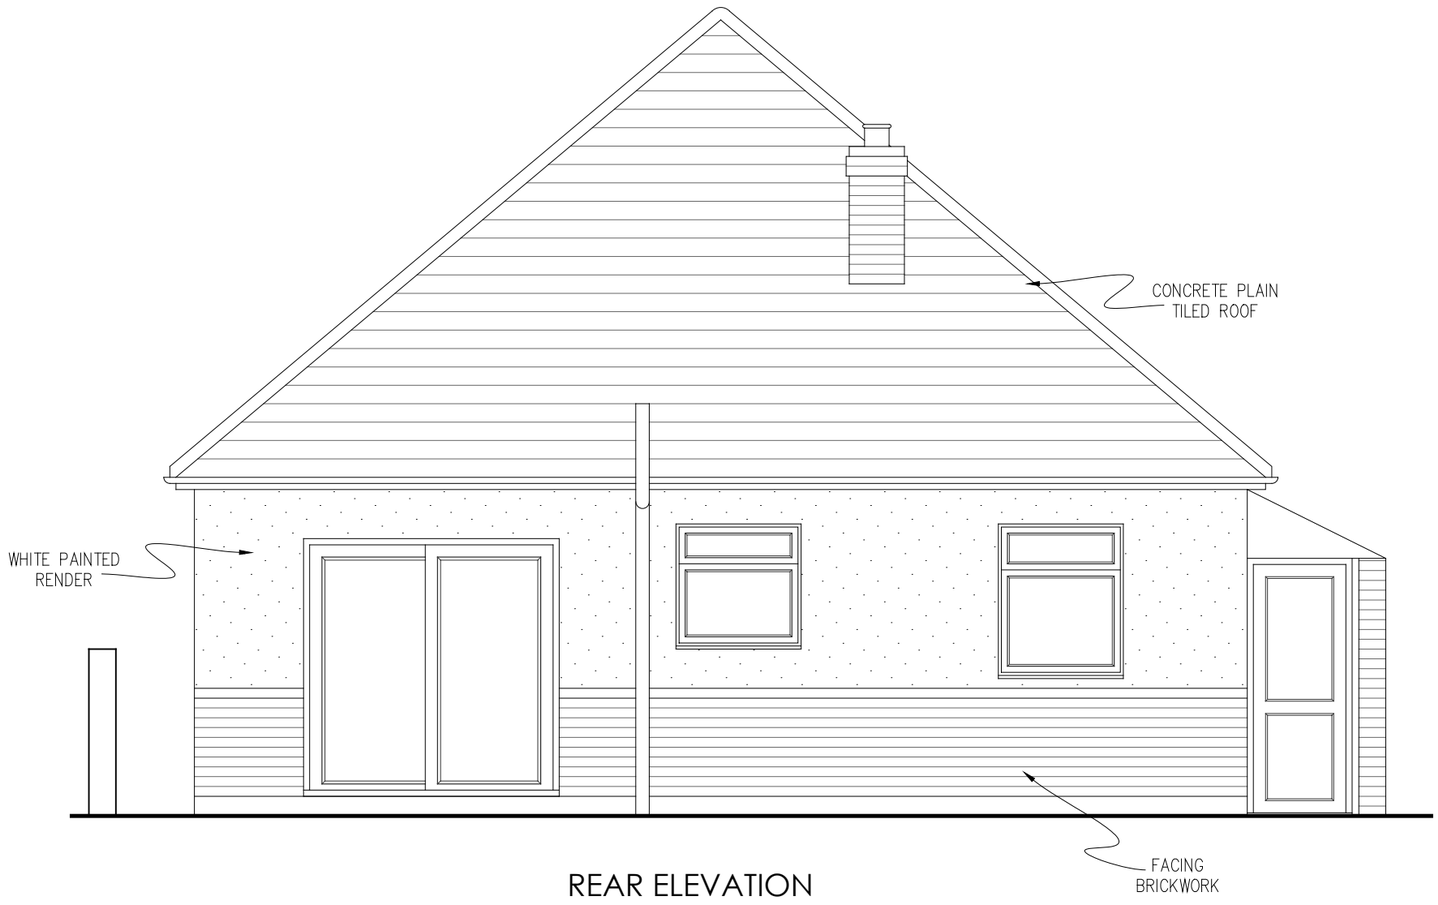


REAR ELEVATION

RJT
Mob: 07836 219050
ARCHITECTURAL DESIGN
Email: richard@rjtarchitecture.co.uk
Web: www.rjtarchitecture.co.uk

Client Mr. P. Maxwell

Job 6 MILTON DRIVE
SOUTHWICK
SUSSEX
BN42 4NE

Title Single storey rear extension and internal alterations.
REAR ELEVATION AS EXISTING

| | | | |
|---|---|---|---|
| Scale | 1 : 50 | Drawn | R.J.T |
| Date | NOV '23 | Checked | |

| REV. | DATE | REVISION |
|---|---|---|
| B | | |
| A | | |

| Size | Drg. No. | Rev. |
|---|---|---|
| A3 | T2307 / 04 | |