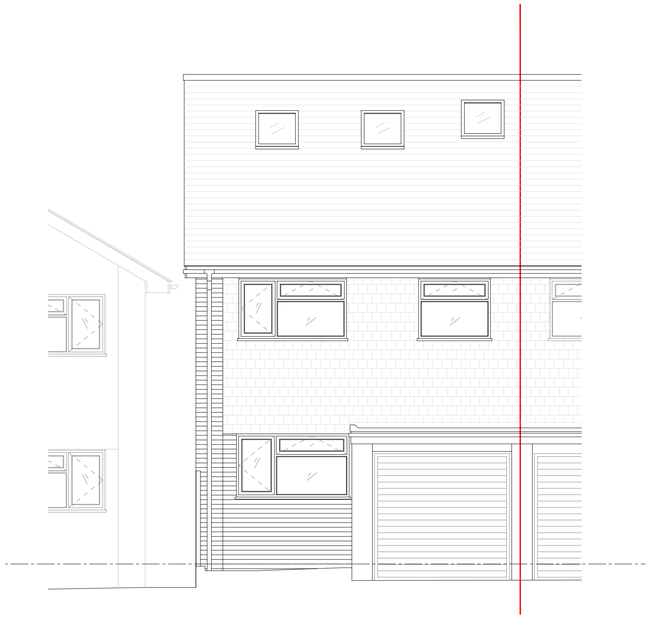

PROPOSED FRONT (NORTH-EAST) ELEVATION

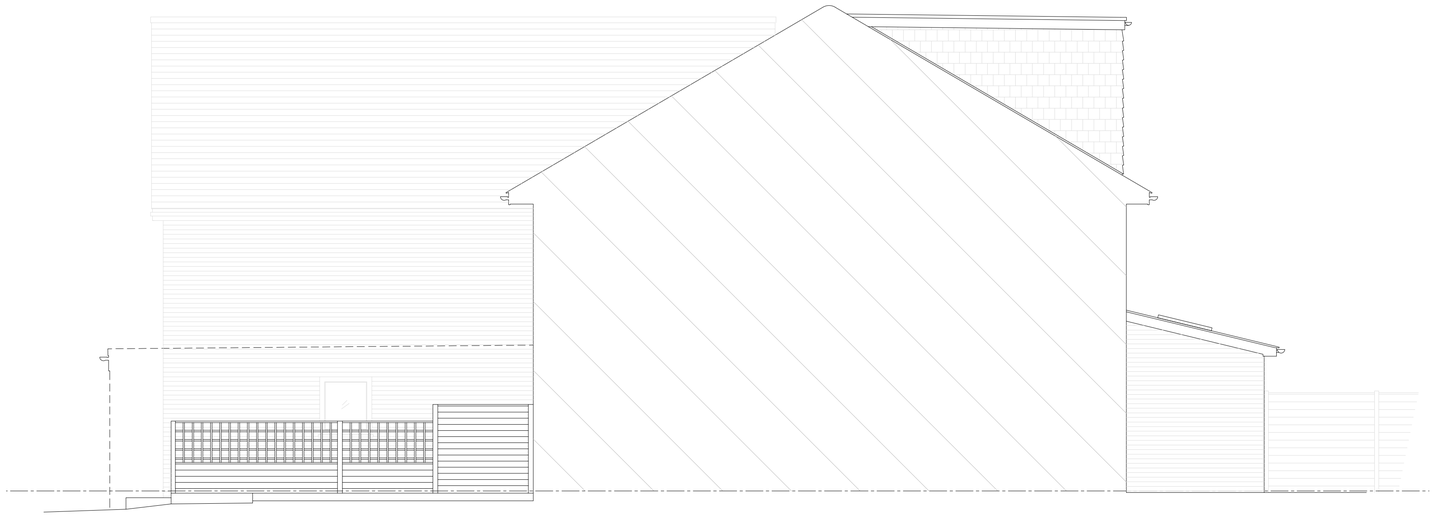

PROPOSED SIDE (NORTH-WEST) ELEVATION



PROPOSED SIDE (SOUTH-EAST) ELEVATION



PROPOSED REAR (SOUTH-WEST) ELEVATION

0 5 Meters

Matt Barber
Architectural Technician

T: 07595429076
Matt.Barber_@outlook.com

Revisions	Date	Revisions	Date

By : MB

Scale : 1:50 @ A1

Date : JUN 2020

Drawing : Proposed Elevations

Dwg No. : 007/012

Rev : .

Project : 9 Chester Avenue
Lancing
BN15 8PU

Client : Mr & Mrs Goodman