THIS DRAWING IS THE PROPERTY OF MATTHEWS ARCHITECTURAL PRACTICE LTD AND MUST NOT BE DIVULGED TO ANYONE, COPIED OR REPRODUCED, OR USED FOR MARKETING, ADVERTISING OR PROMOTION WITHOUT THE EXPRESS PERMISSION OF MATTHEWS ARCHITECTURAL PRACTICE LTD.

ALL DIMENSIONS ARE TO BE CHECKED ON SITE. CONTRACTORS MUST VERIFY ALL DIMENSIONS ON SITE BEFORE SETTING OUT, COMMENCING WORK OR PREPARING SHOP DRAWINGS. ANY DISCREPANCIES ON THIS DRAWING TO BE REPORTED IMMEDIATELY FOR CLARIFICATION.

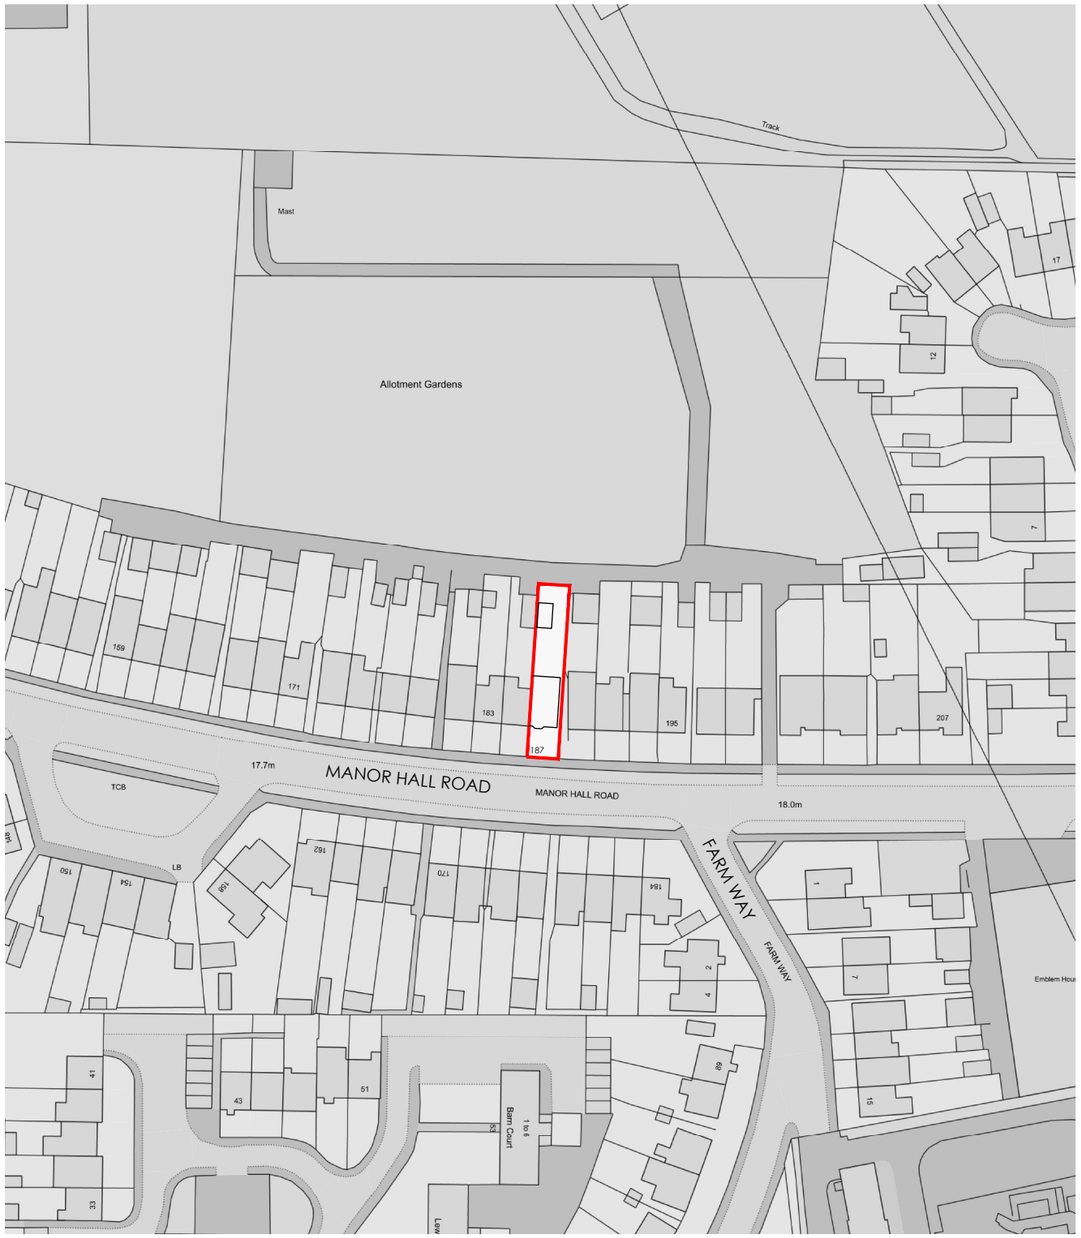

EXISTING LOCATION PLAN
187 MANOR HALL ROAD, SOUTHWICK
SCALE 1:1250

1:1250 0M 10m 20m 30m 40m 50M

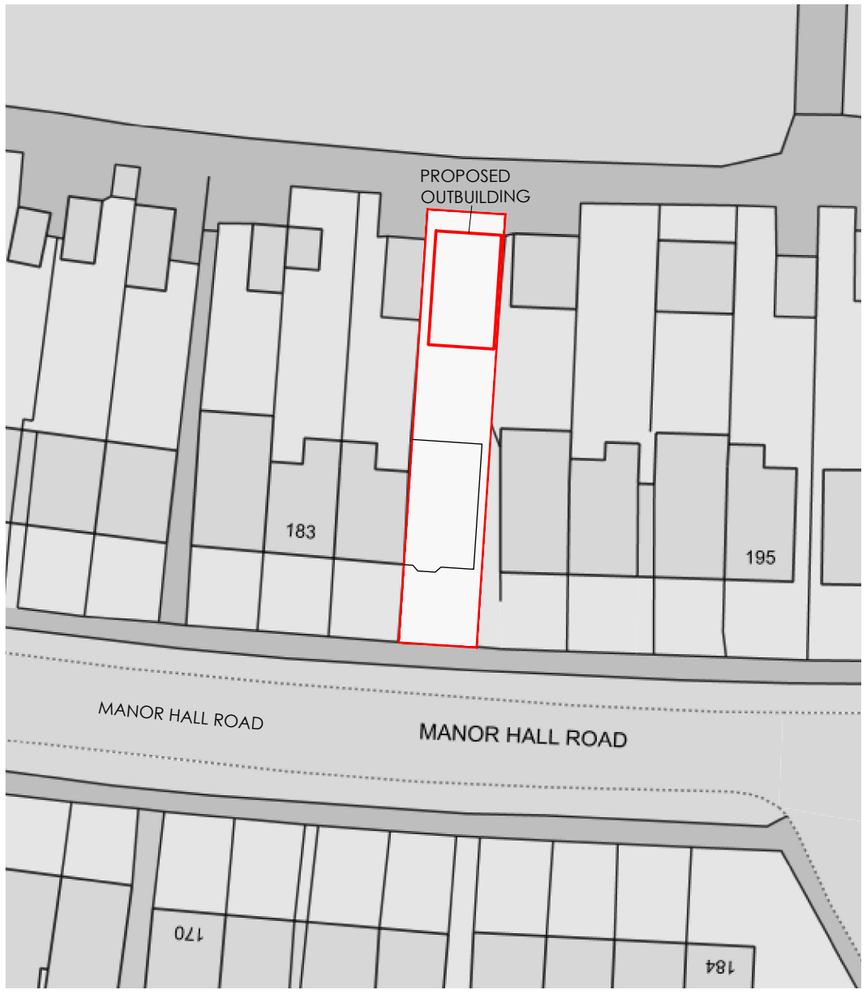

PROPOSED BLOCK PLAN
187 MANOR HALL ROAD, SOUTHWICK
SCALE 1:500

1:500 0M 10M 20M 30M

Rev	Description	Date

Client
VINCENT PRESLAND

Job title
PROPOSED NEW GARAGE
187 MANOR HALL ROAD, SOUTHWICK,
BN42 4NQ

Drawing title
SITE LOCATION & BLOCK PLAN

Scale	Date	Drawn
1:500/1:1250@A3	07-08-19	CM

MAP
Matthews Architectural Practice Ltd
Website - mapltd.design
Facebook - @mapltd.design
Email - craig@mapltd.design

Drawing No
1014-001