TOTAL LAND AROUND ORIGINAL HOUSE: 163M2
AREA OF KITCHEN (EXISTING EXTENSION): 20M2
AREA OF GARAGE (EXISTING): 15M2

TOTAL AREA AROUND HOUSE COVERED (EXISTING): 21%

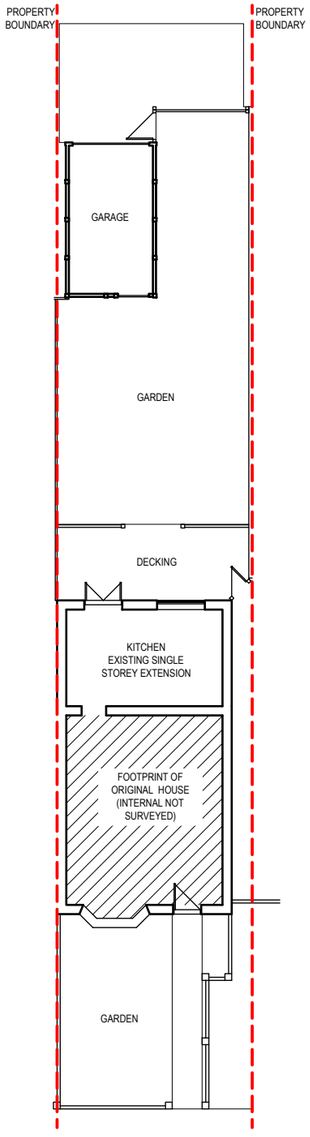

EXISTING SITE PLAN
SCALE 1:200

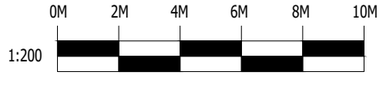

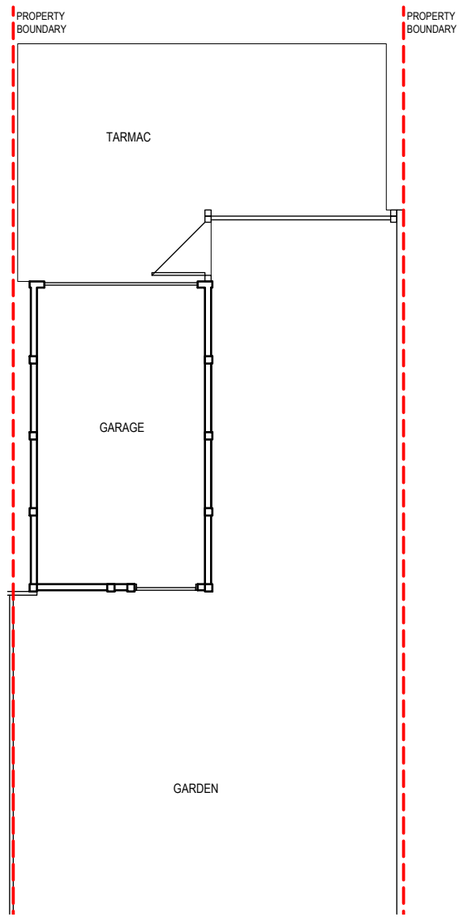

EXISTING GROUND FLOOR PLAN
SCALE 1:100

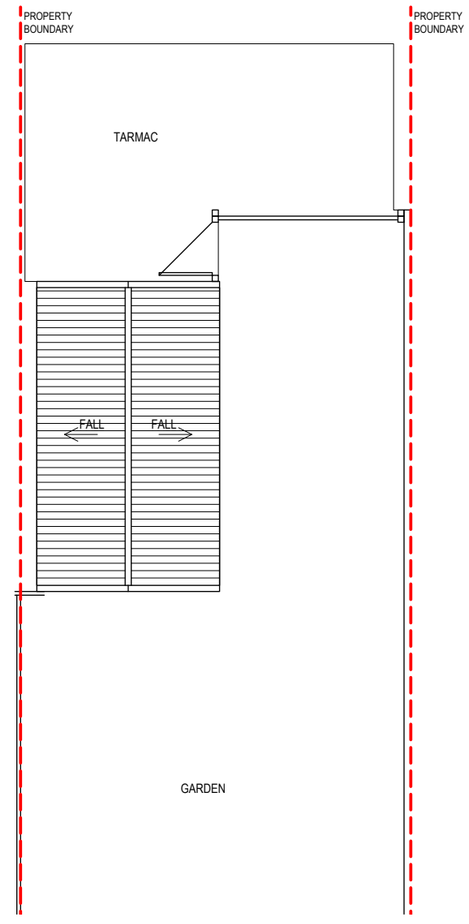

EXISTING ROOF PLAN
SCALE 1:100

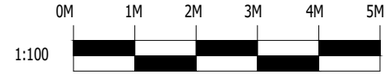

THIS DRAWING IS THE PROPERTY OF MATTHEWS ARCHITECTURAL PRACTICE LTD AND MUST NOT BE DIVULGED TO ANYONE, COPIED OR REPRODUCED, OR USED FOR MARKETING, ADVERTISING OR PROMOTION WITHOUT THE EXPRESS PERMISSION OF MATTHEWS ARCHITECTURAL PRACTICE LTD.

ALL DIMENSIONS ARE TO BE CHECKED ON SITE. CONTRACTORS MUST VERIFY ALL DIMENSIONS ON SITE BEFORE SETTING OUT, COMMENCING WORK OR PREPARING SHOP DRAWINGS. ANY DISCREPANCIES ON THIS DRAWING TO BE REPORTED IMMEDIATELY FOR CLARIFICATION.

Rev	Description	Date

Client
VINCENT PRESLAND

Job title
PROPOSED NEW GARAGE
187 MANOR HALL ROAD, SOUTHWICK, BN42 4NQ

Drawing title
EXISTING PLANS

Scale	Date	Drawn
1:100/1:200@A3	01-08-19	CM

MAP
Matthews Architectural Practice Ltd
Website - mapltd.design
Facebook - @mapltd.design
Email - craig@mapltd.design

Drawing No
1014-002