

East Elevation

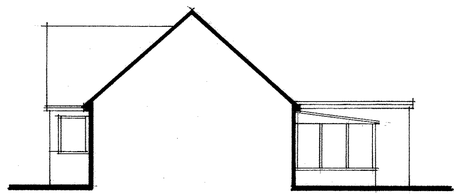

North Elevation

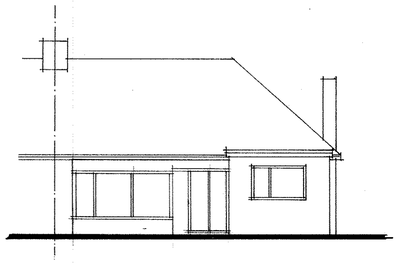

West Elevation

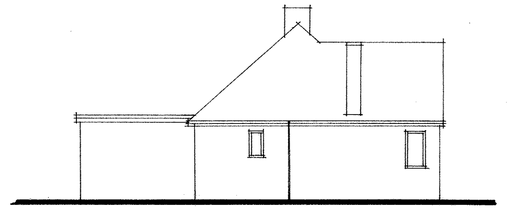

South Elevation

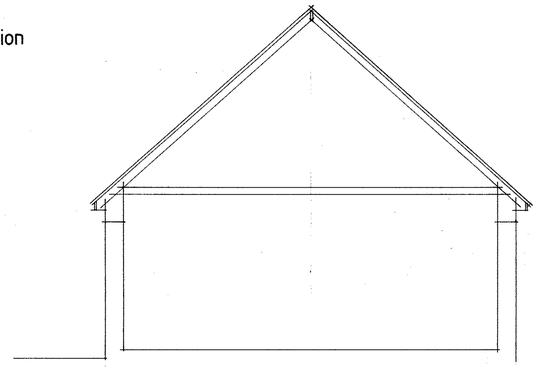

Section

A1 PAPER SIZE SCALE 1:50 0 1 2 3 4 5
1:100 0 1 2 3 4 5 6 7 8 9 10

Ground Floor Plan

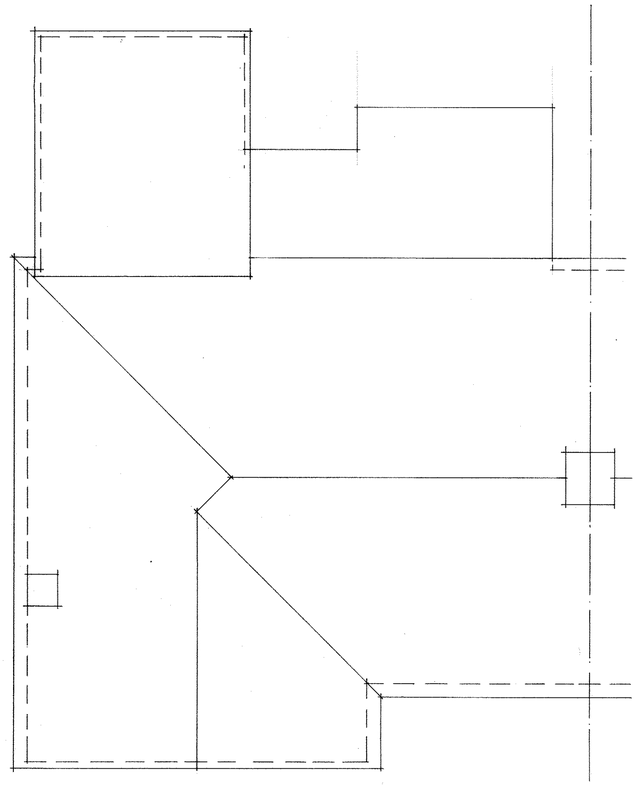

Roof Plan

Do not scale from this drawing all dimensions must be checked on site. This drawing is the sole copyright of Insite Planning Ltd.

Insite Planning Ltd
5 Beechwood Avenue
Brighton, East Sussex
BN1 8ED
Tel: 01273 558118
Email: insiteplanning@yahoo.co.uk

Client:

Job:

69 Grand Avenue
Lancing

Existing Floor Plans
and Elevations

Date: Jan 2018 Scale: 1:50, 1:100

Drawing No. 1623 / 2144