


EXISTING FRONT (S)

EXISTING SIDE (E)

EXISTING REAR (N)

EXISTING SIDE (W)

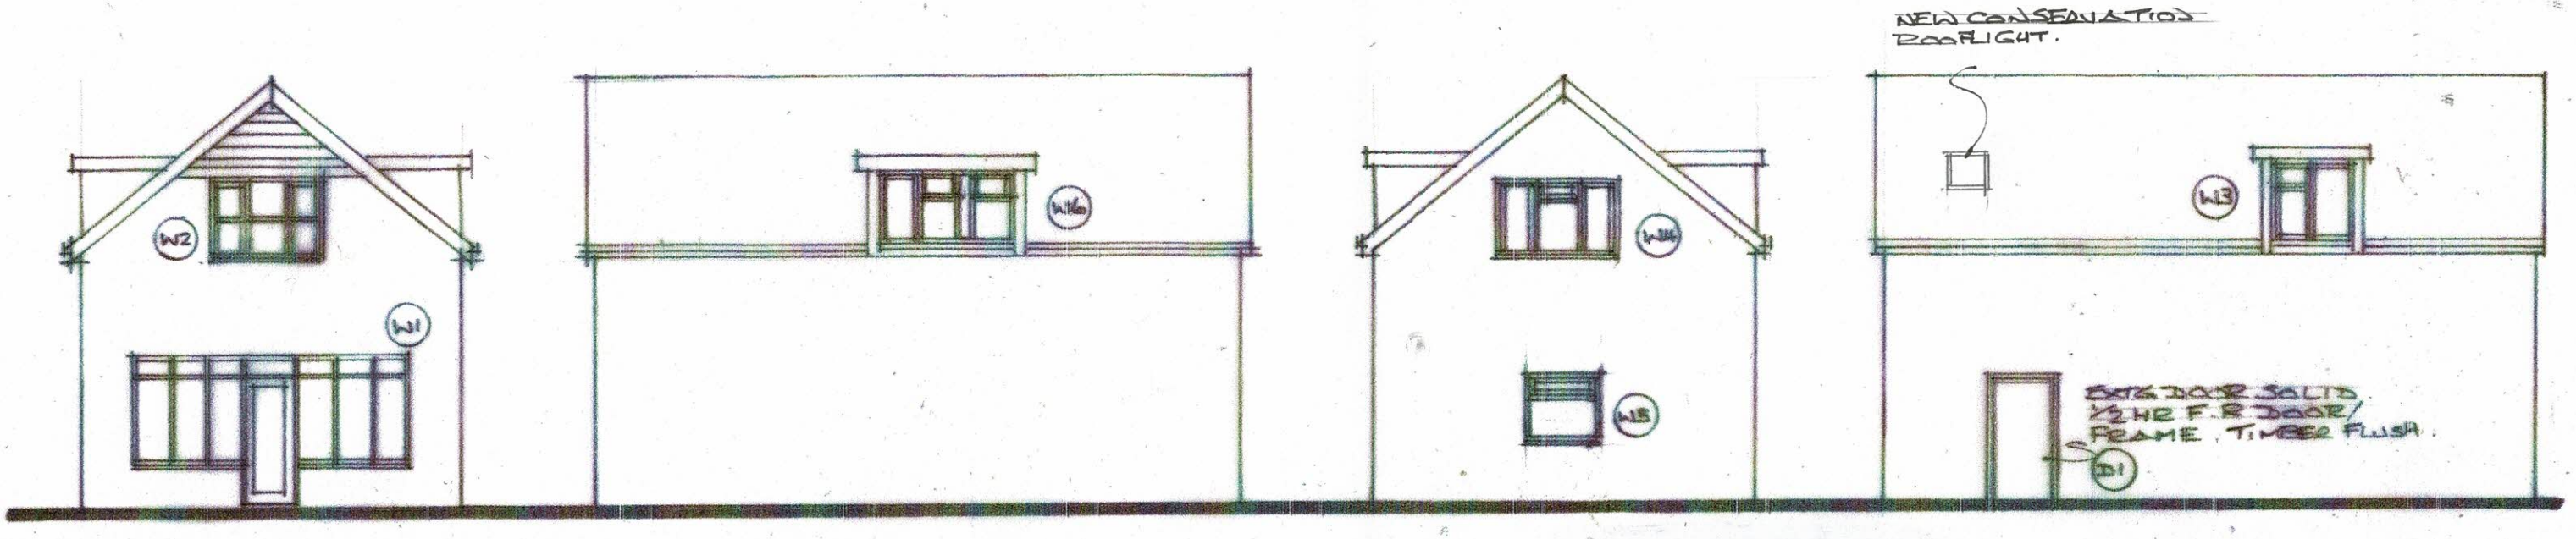

SCALE BAR 1:100

REV B' - PROPOSED ELEVATIONS REMOVED

REV A' - NOTES ADDED.

MR G CHALMERS

1-3 HAM ROAD SHOREHAM BY SEA

EXISTING ELEVATIONS.

SCALE 1:100 A3 SHEET

DRAWING P1 REV B.