Roseview windows

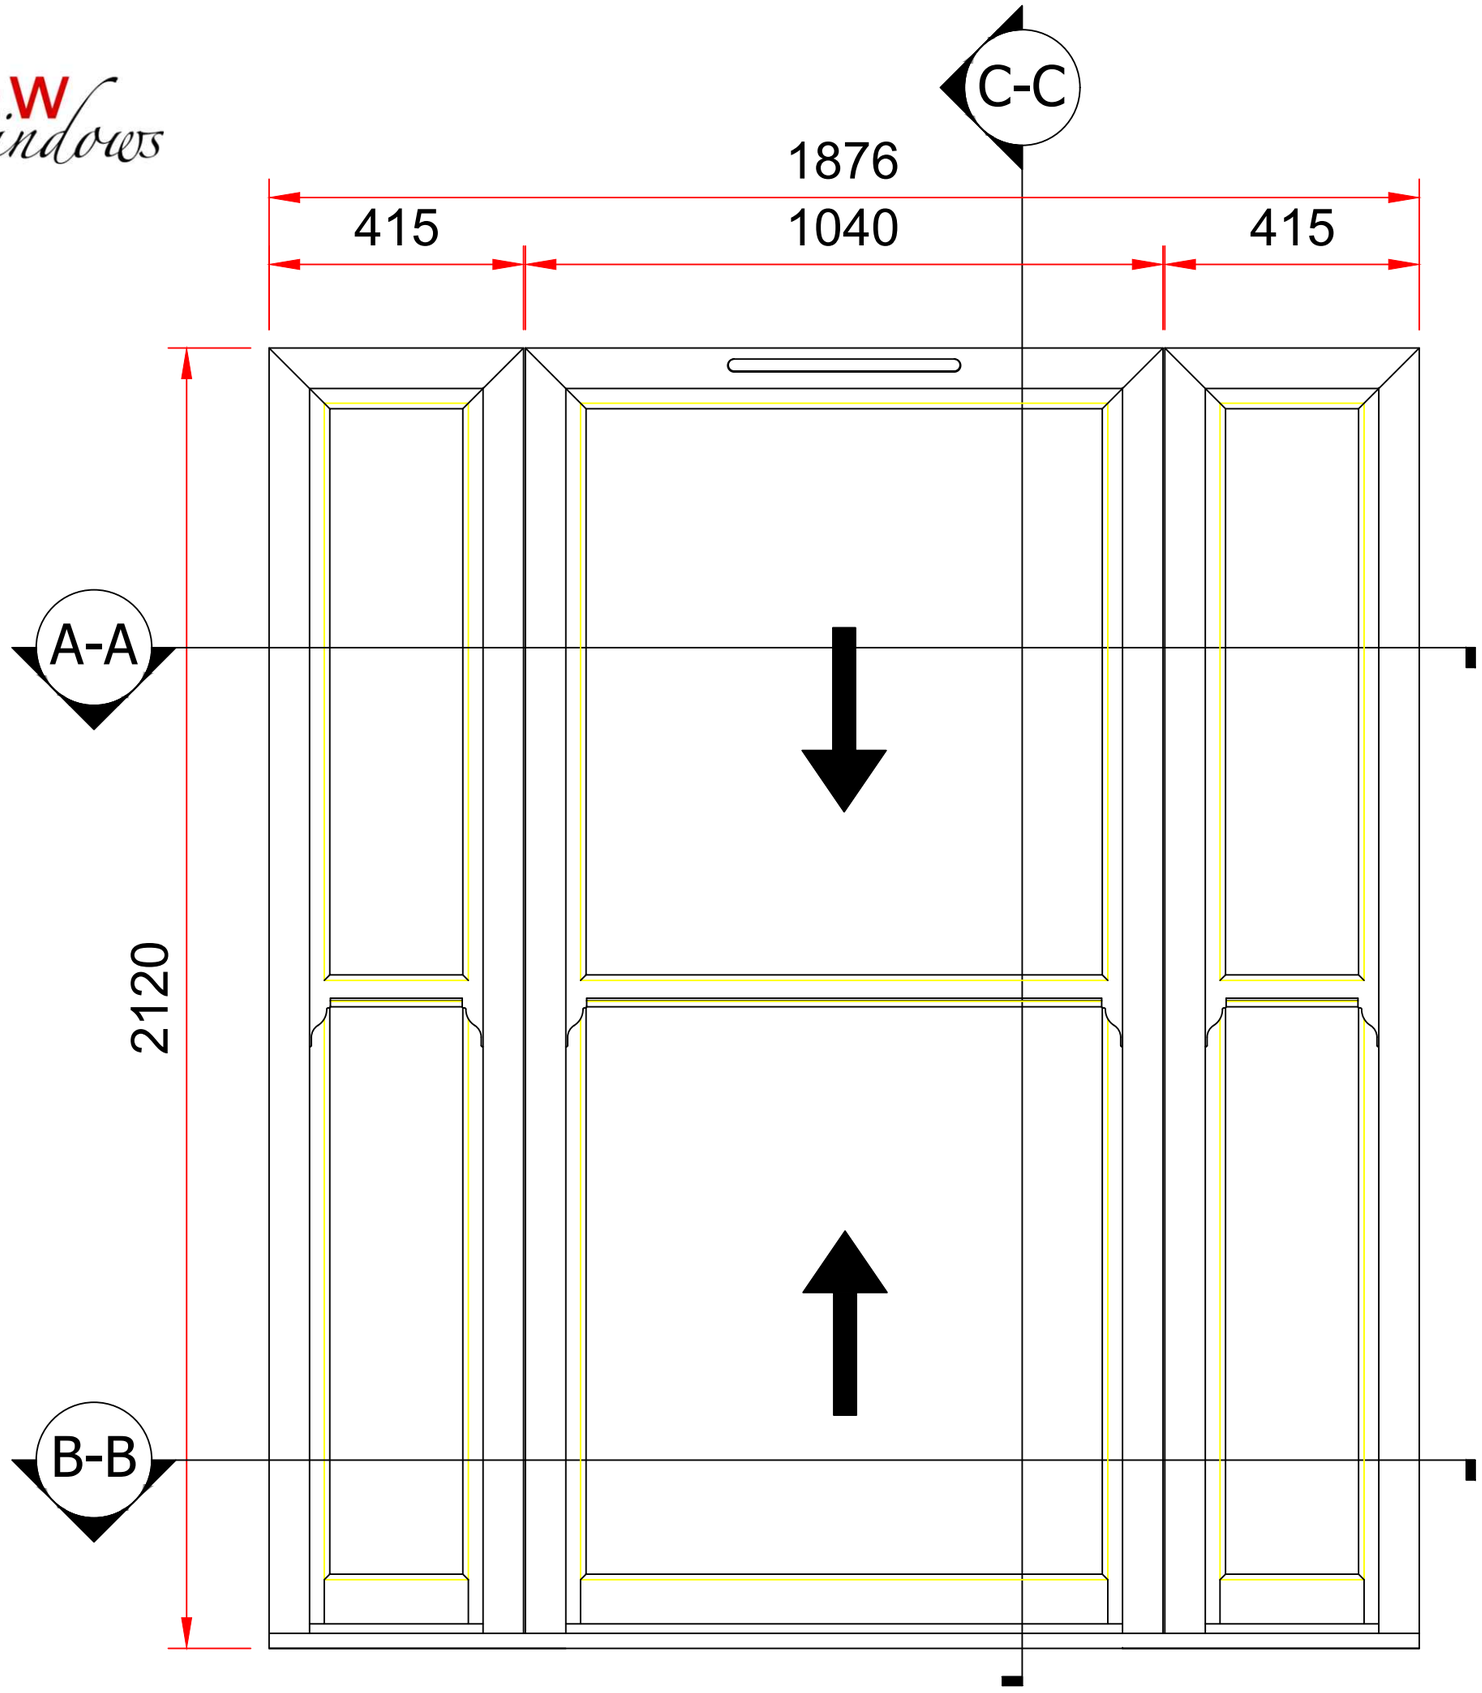

Bedroom Elevation

Heritage rose

Buckingham BN11 2AY Rev1
Roseview Heritage
© March 2024
Scale 1:10 @ A3