Roseview windows

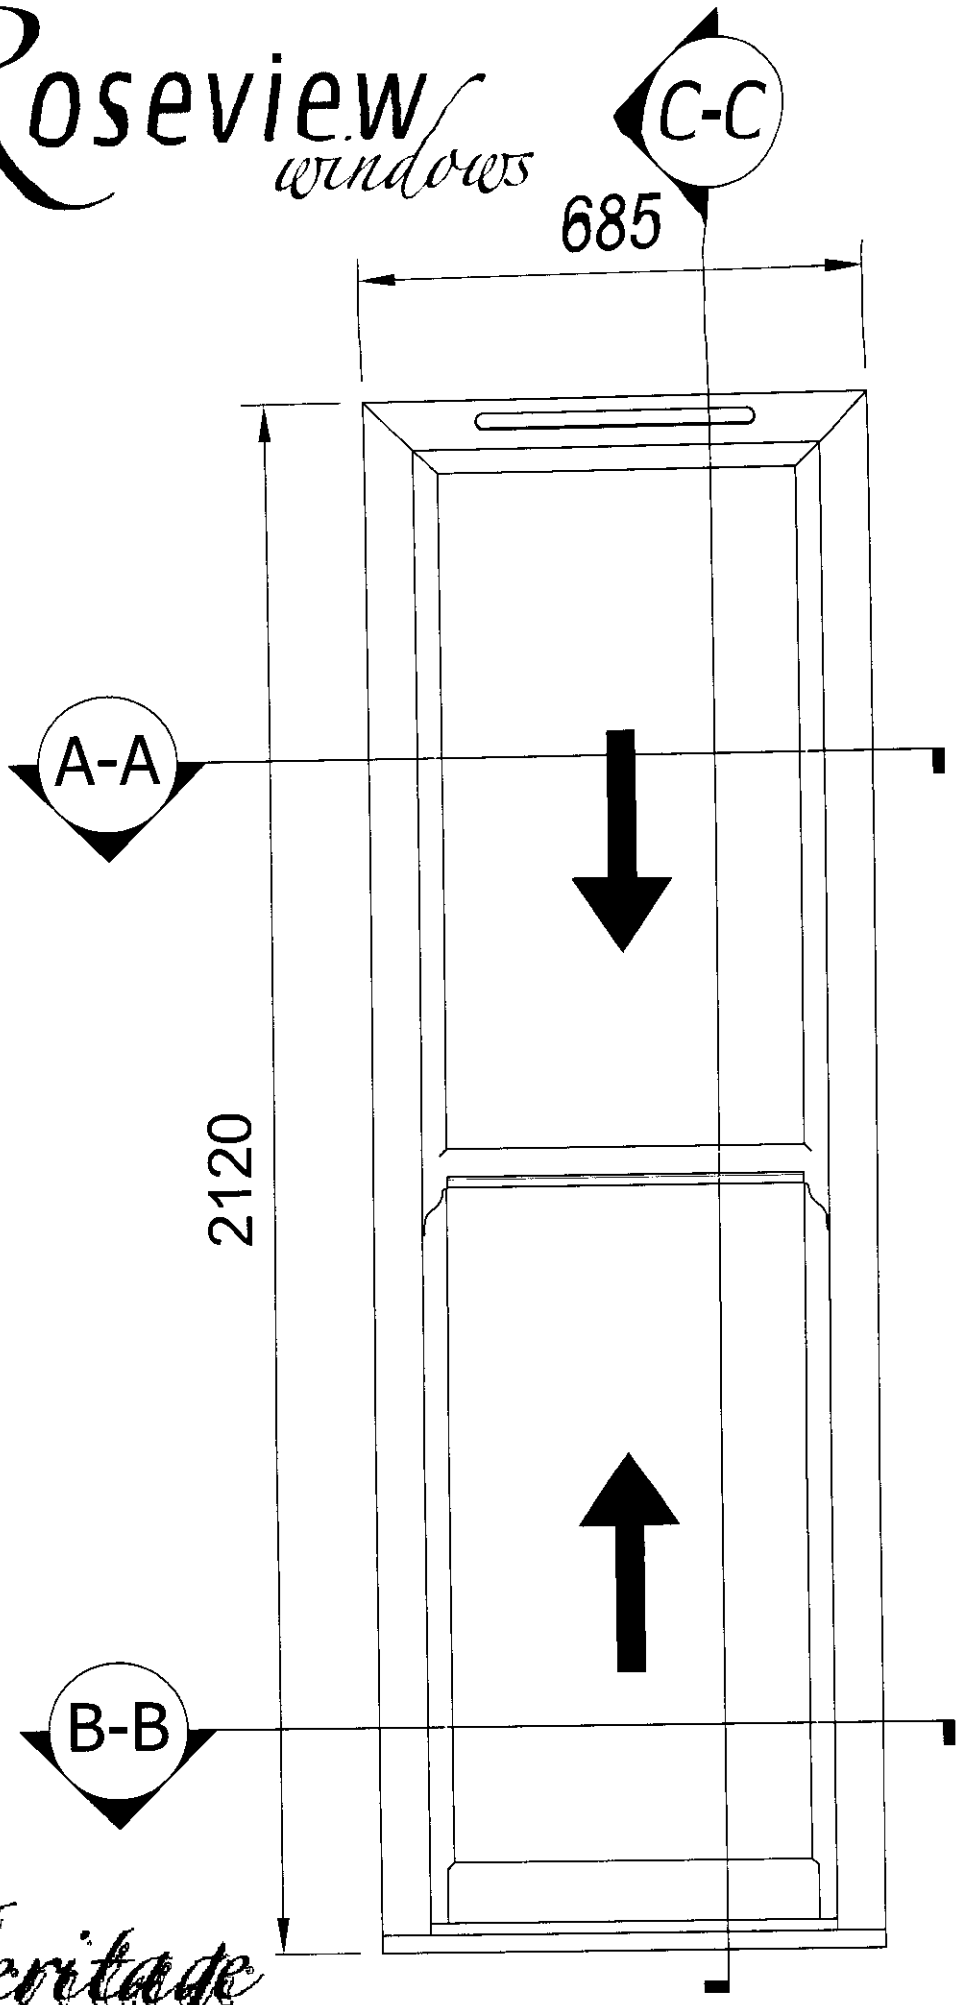

Heritage rose

Lounge No.1 Elevation

+ NO.3 ELEVATION

Buckingham BN11 2AY Rev1
Roseview Heritage
© March 2024
Scale 1:10 @ A4