

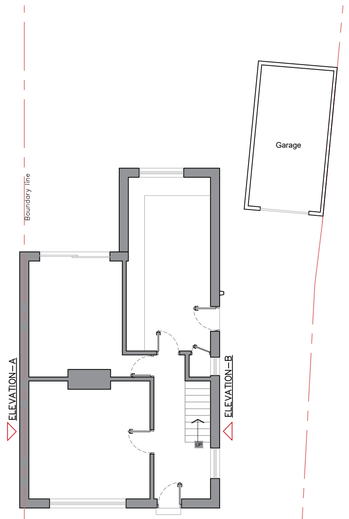



EXISTING GROUND FLOOR PLAN
SCALE 1:100

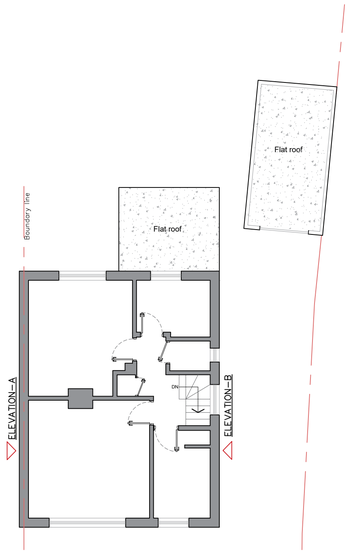


EXISTING FIRST FLOOR PLAN
SCALE 1:100

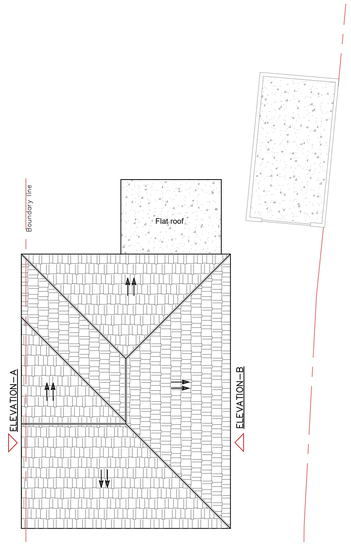


EXISTING ROOF PLAN
SCALE 1:100

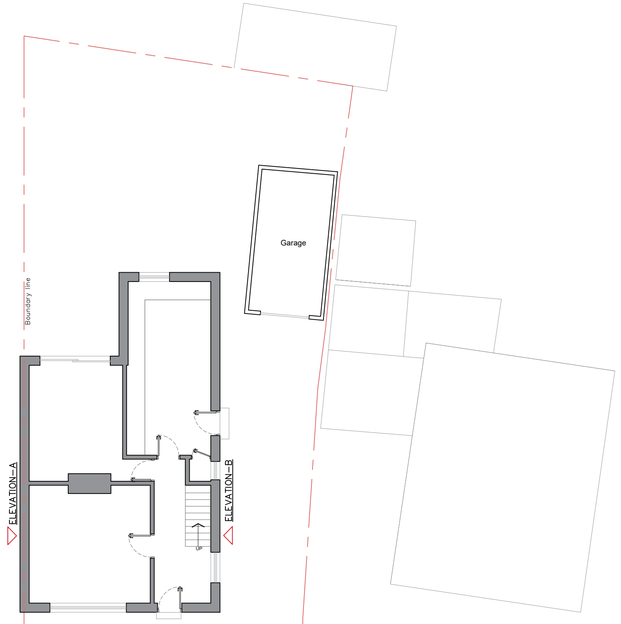


EXISTING BLOCK PLAN
SCALE 1:100

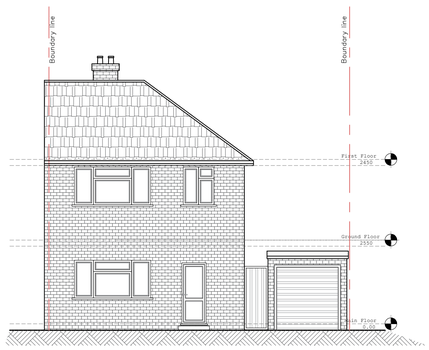


EXISTING FRONT ELEVATION
SCALE 1:100

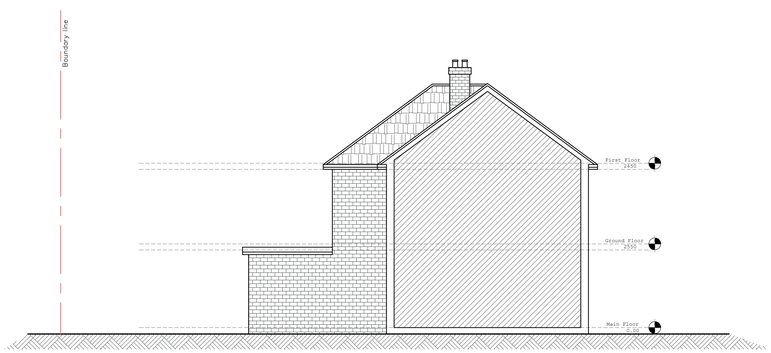

EXISTING SIDE ELEVATION/view A
SCALE 1:100

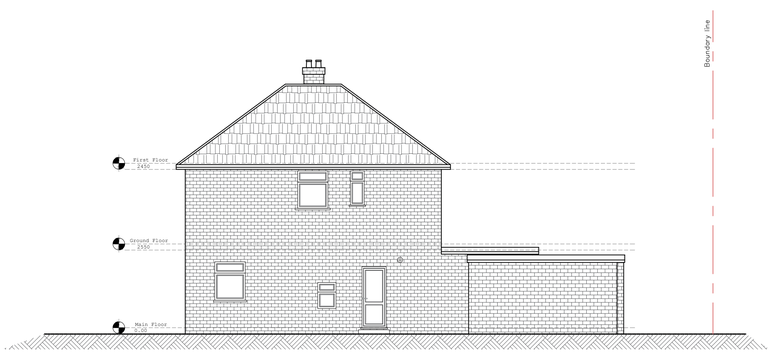

EXISTING SIDE ELEVATION/view B
SCALE 1:100

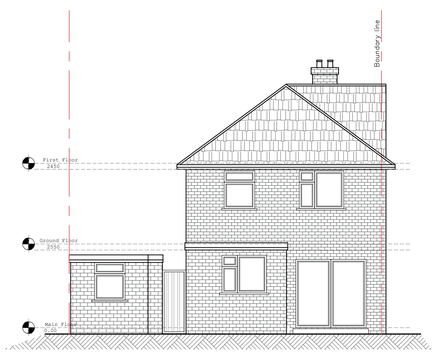


EXISTING REAR ELEVATION
SCALE 1:100

1:100
2m 0 2m 4m 6m 8m 10m

Notes:

Copyright@SequinDesign

This drawing is the property of SEQUIN DESIGN and is the subject of Intellectual Property Rights including copyright and design right and shall not be reproduced, copied, loaned or submitted to any other party without the written consent of SEQUIN DESIGN. This drawing is not to be scaled for construction. just to scale for planning purposes. Only figured dimensions to be taken. Any discrepancies to be reported SEQUIN DESIGN prior to setting out or ordering of any materials.

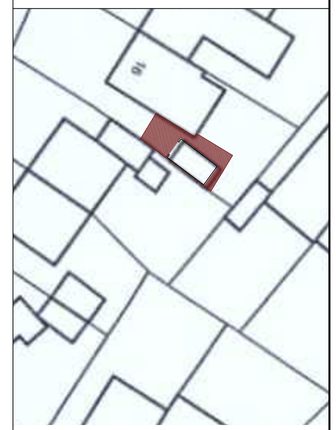

ISSUED FOR PLANNING

REV.	DESCRIPTION.	BY.	DATE.

STATUS: CONSTRUCTION ISSUE

Sequine Design Ltd
Architectural services

+44 7403401414
www.sequindesign.com
info@sequindesign.com

SEQUIN DESIGN

CLIENT:

ARCHITECT:
SEQUINE DESIGN LTD
ARCHITECTURAL SERVICES
LONDON

SITE:
16 strathmore road Worthing
BN13 1PH

TITLE:
EXISTING DRAWINGS

SCALE AT A1:	DATE:	DRAWN:	CHECKED:
1:100@A1	12/09/2024	PT	A1
PROJECT NO:	DRAWING NO:		REVISION:
SD-186	P-01		A