

14 RECTORY ROAD, SHOREHAM
Existing 01 Oct 2024

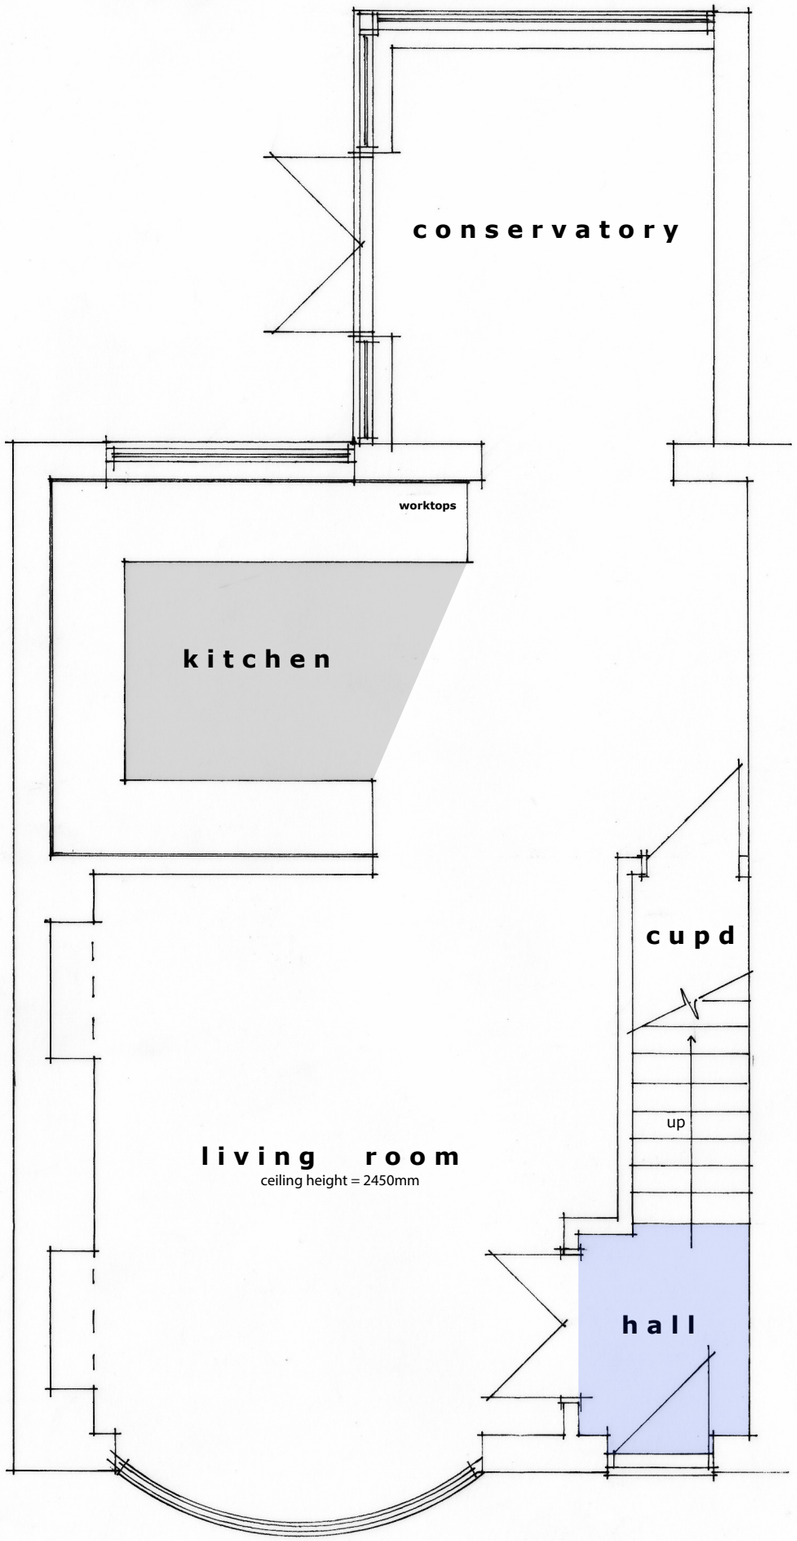

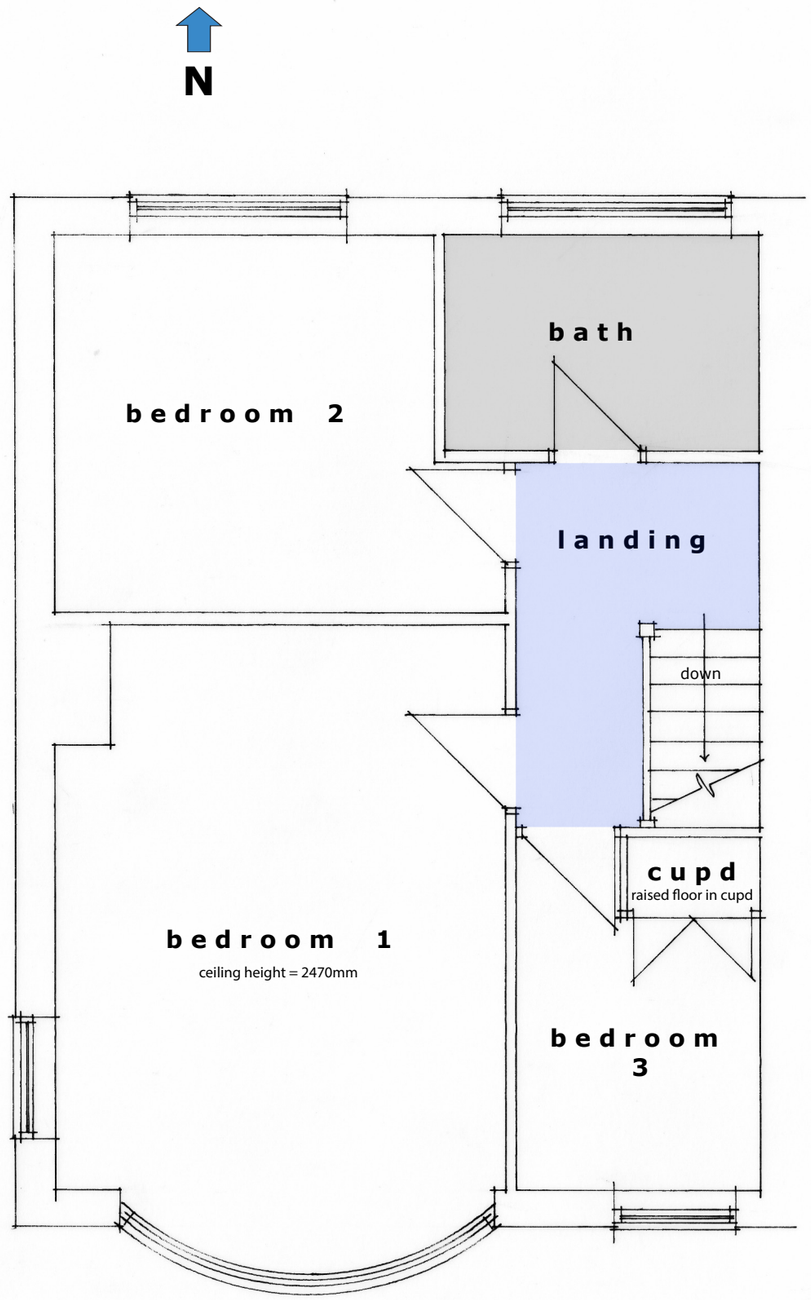

GROUND FLOOR PLAN 1:50 @ A3

1st FLOOR PLAN

0 5m
metres

WAYNE GANDER MCIAT
Chartered Architectural Technologist
98 Durrington Lane
WORTHING
West Sussex
BN13 2RQ
M – 07808 887896
E – waynegander08@gmail.com