

WAYNE GANDER MCIAT
Chartered Architectural Technologist
98 Durrington Lane
WORTHING
West Sussex
BN13 2RQ
M – 07808 887896
E – waynegander08@gmail.com

14 RECTORY ROAD, SHOREHAM
Proposals 03 Oct 2024

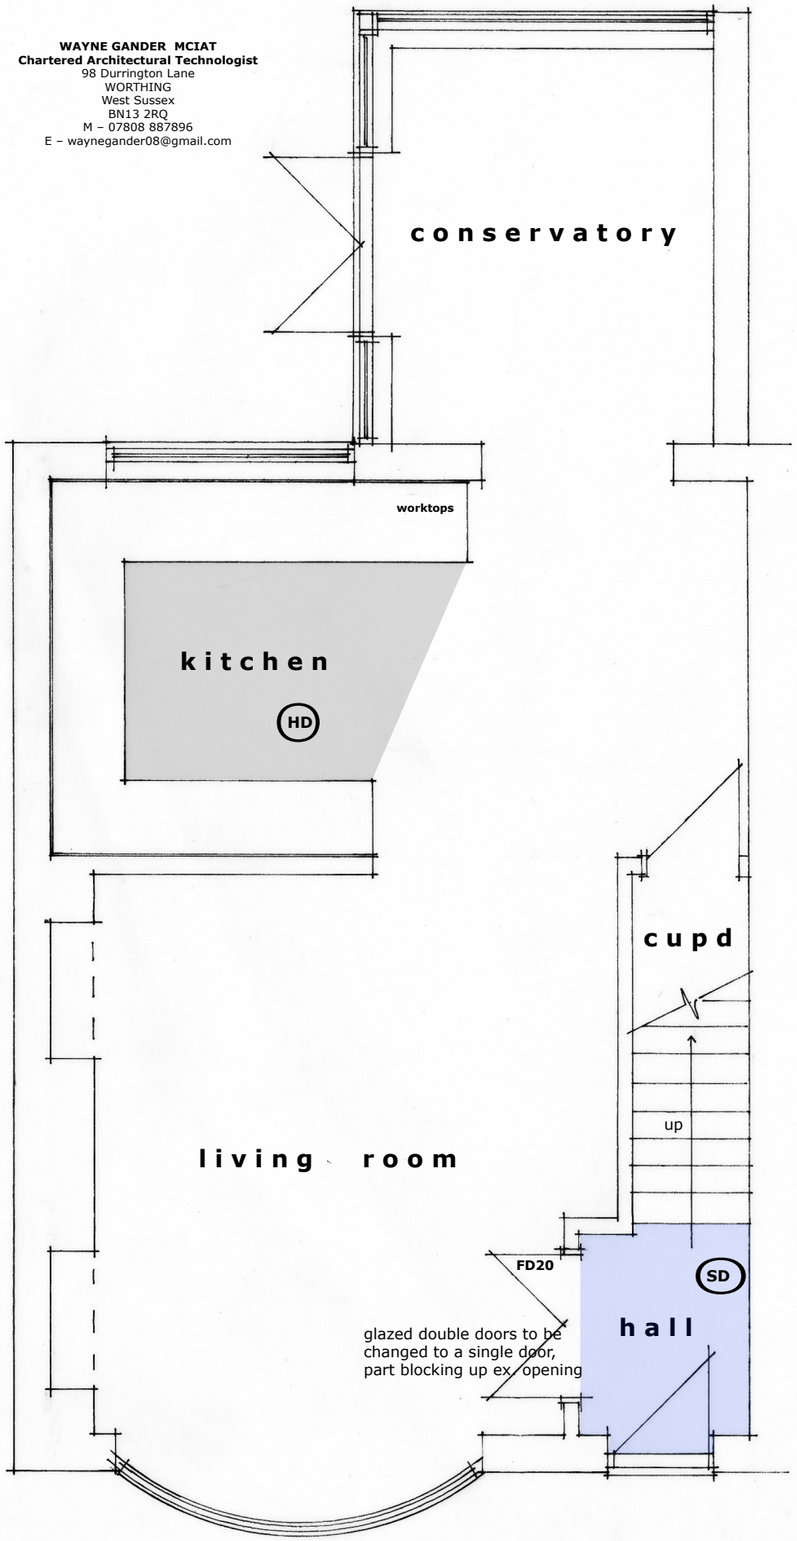


GROUND FLOOR PLAN 1:50 @ A3



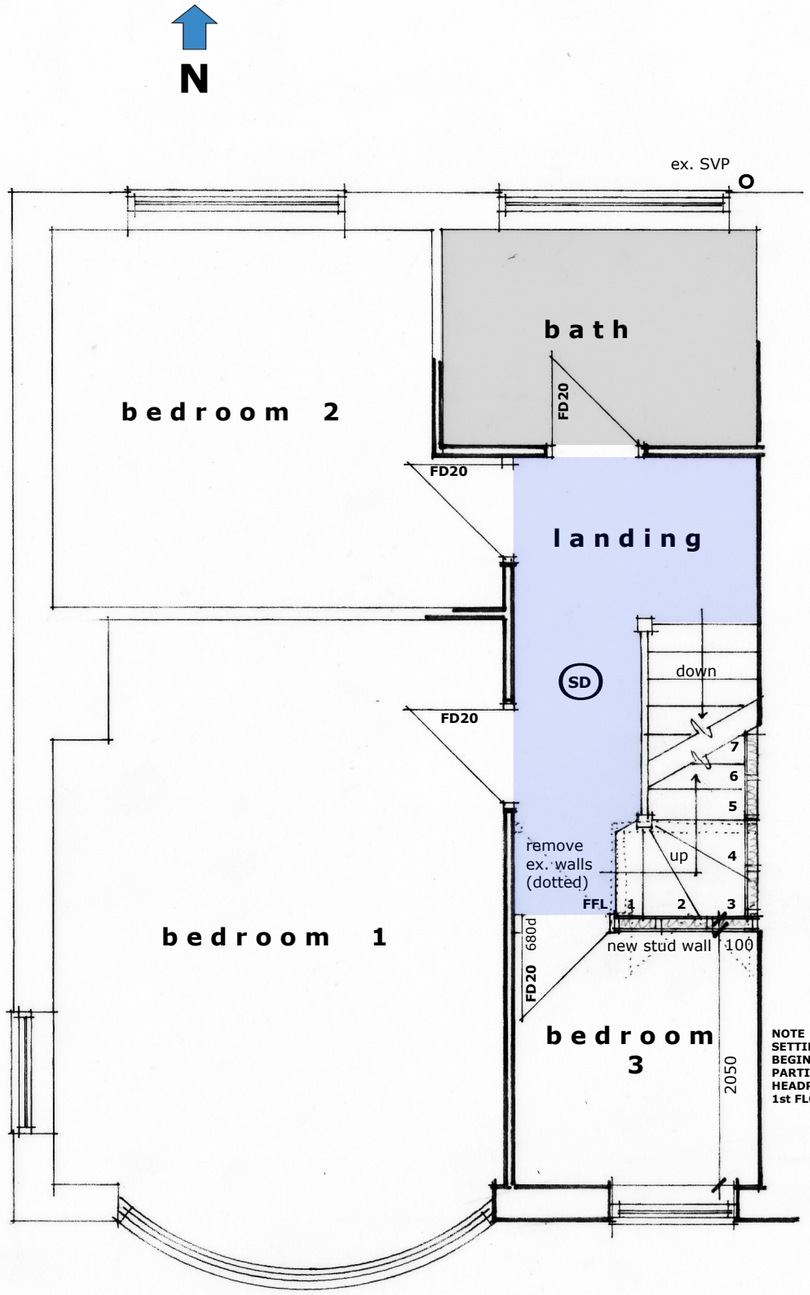

1st FLOOR PLAN

THIS DRAWING TO BE READ IN CONJUNCTION WITH STRUCTURAL ENGINEERS DETAILS & CALCULATIONS

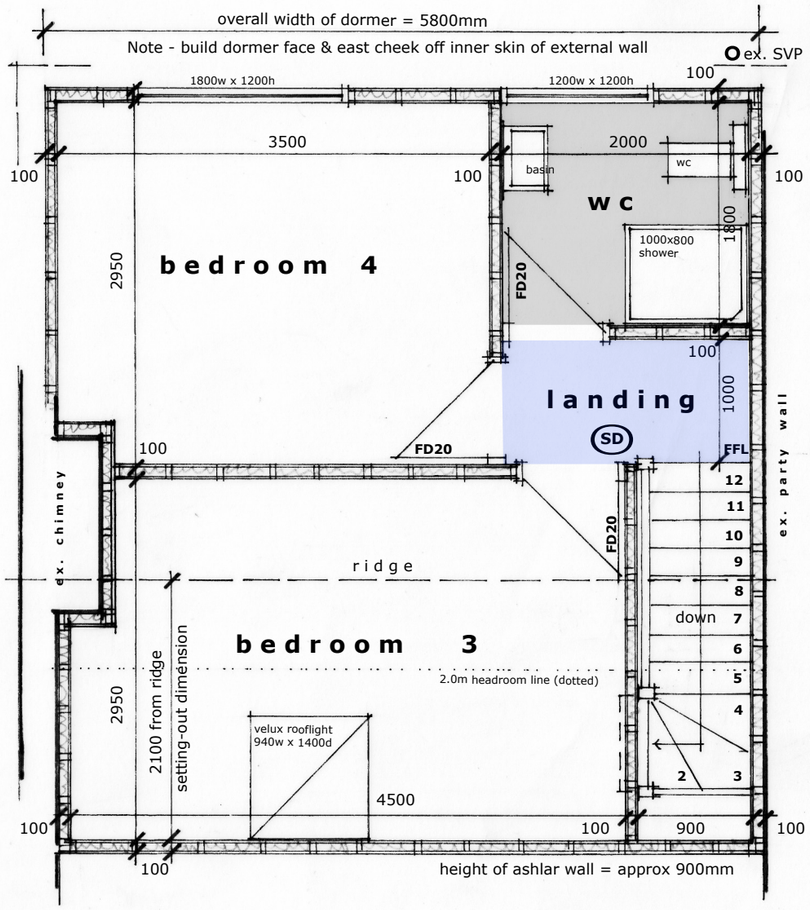

2nd FLOOR PLAN

NOTE
SETTING OUT OF STAIRCASE TO BE CARRIED OUT AT BEGINNING OF PROJECT TO ESTABLISH IF EX.BED 3 PARTITION NEEDS TO BE MOVED TO ACHIEVE HEADROOM BELOW STAIRCASE FROM GROUND TO 1st FLOOR

void
create access to void areas by trap hatches through ashlar walls - tba with client