EXISTING



South Elev Scale 1:100 @ A3

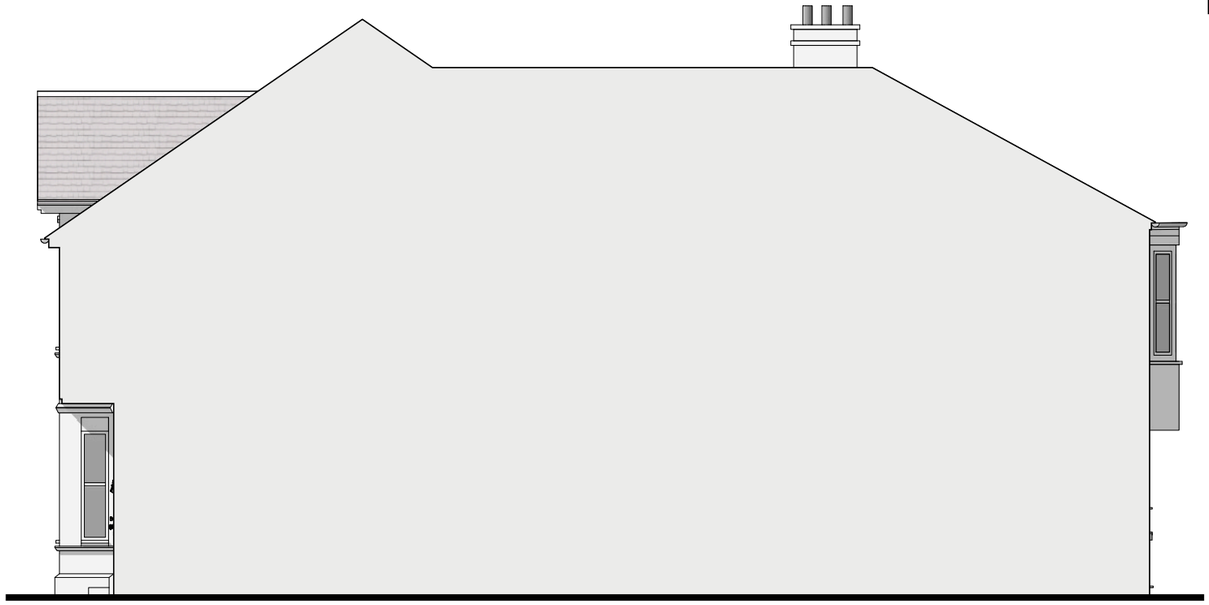

East Elev Scale 1:100 @ A3



North Elev Scale 1:100 @ A3



West Elev Scale 1:100 @ A3

Scale 1:100 @ A3

0m 1m 2m 3m 4m 5m 10m

NO CHANGE TO THE ELEVATIONS

© nat-design, all rights reserved. Use figured dimensions only. All dimensions are to be checked on site before any work is carried out. Please contact the Architect immediately regarding any discrepancies discovered on site.

Rev	Notes	Date

NAT DESIGN
ARCHITECTURAL SERVICES
M: 07599199759
E: info@nat-design.co.uk
www.nat-design.co.uk

Project:

245 Brighton Road
Worthing
BN11 2EY

Drawing:

Existing Elevations

Drawn by	Scale
NSE	as shown
Date	Revision
July 2026	

Drawing
2065 - DPA - 04