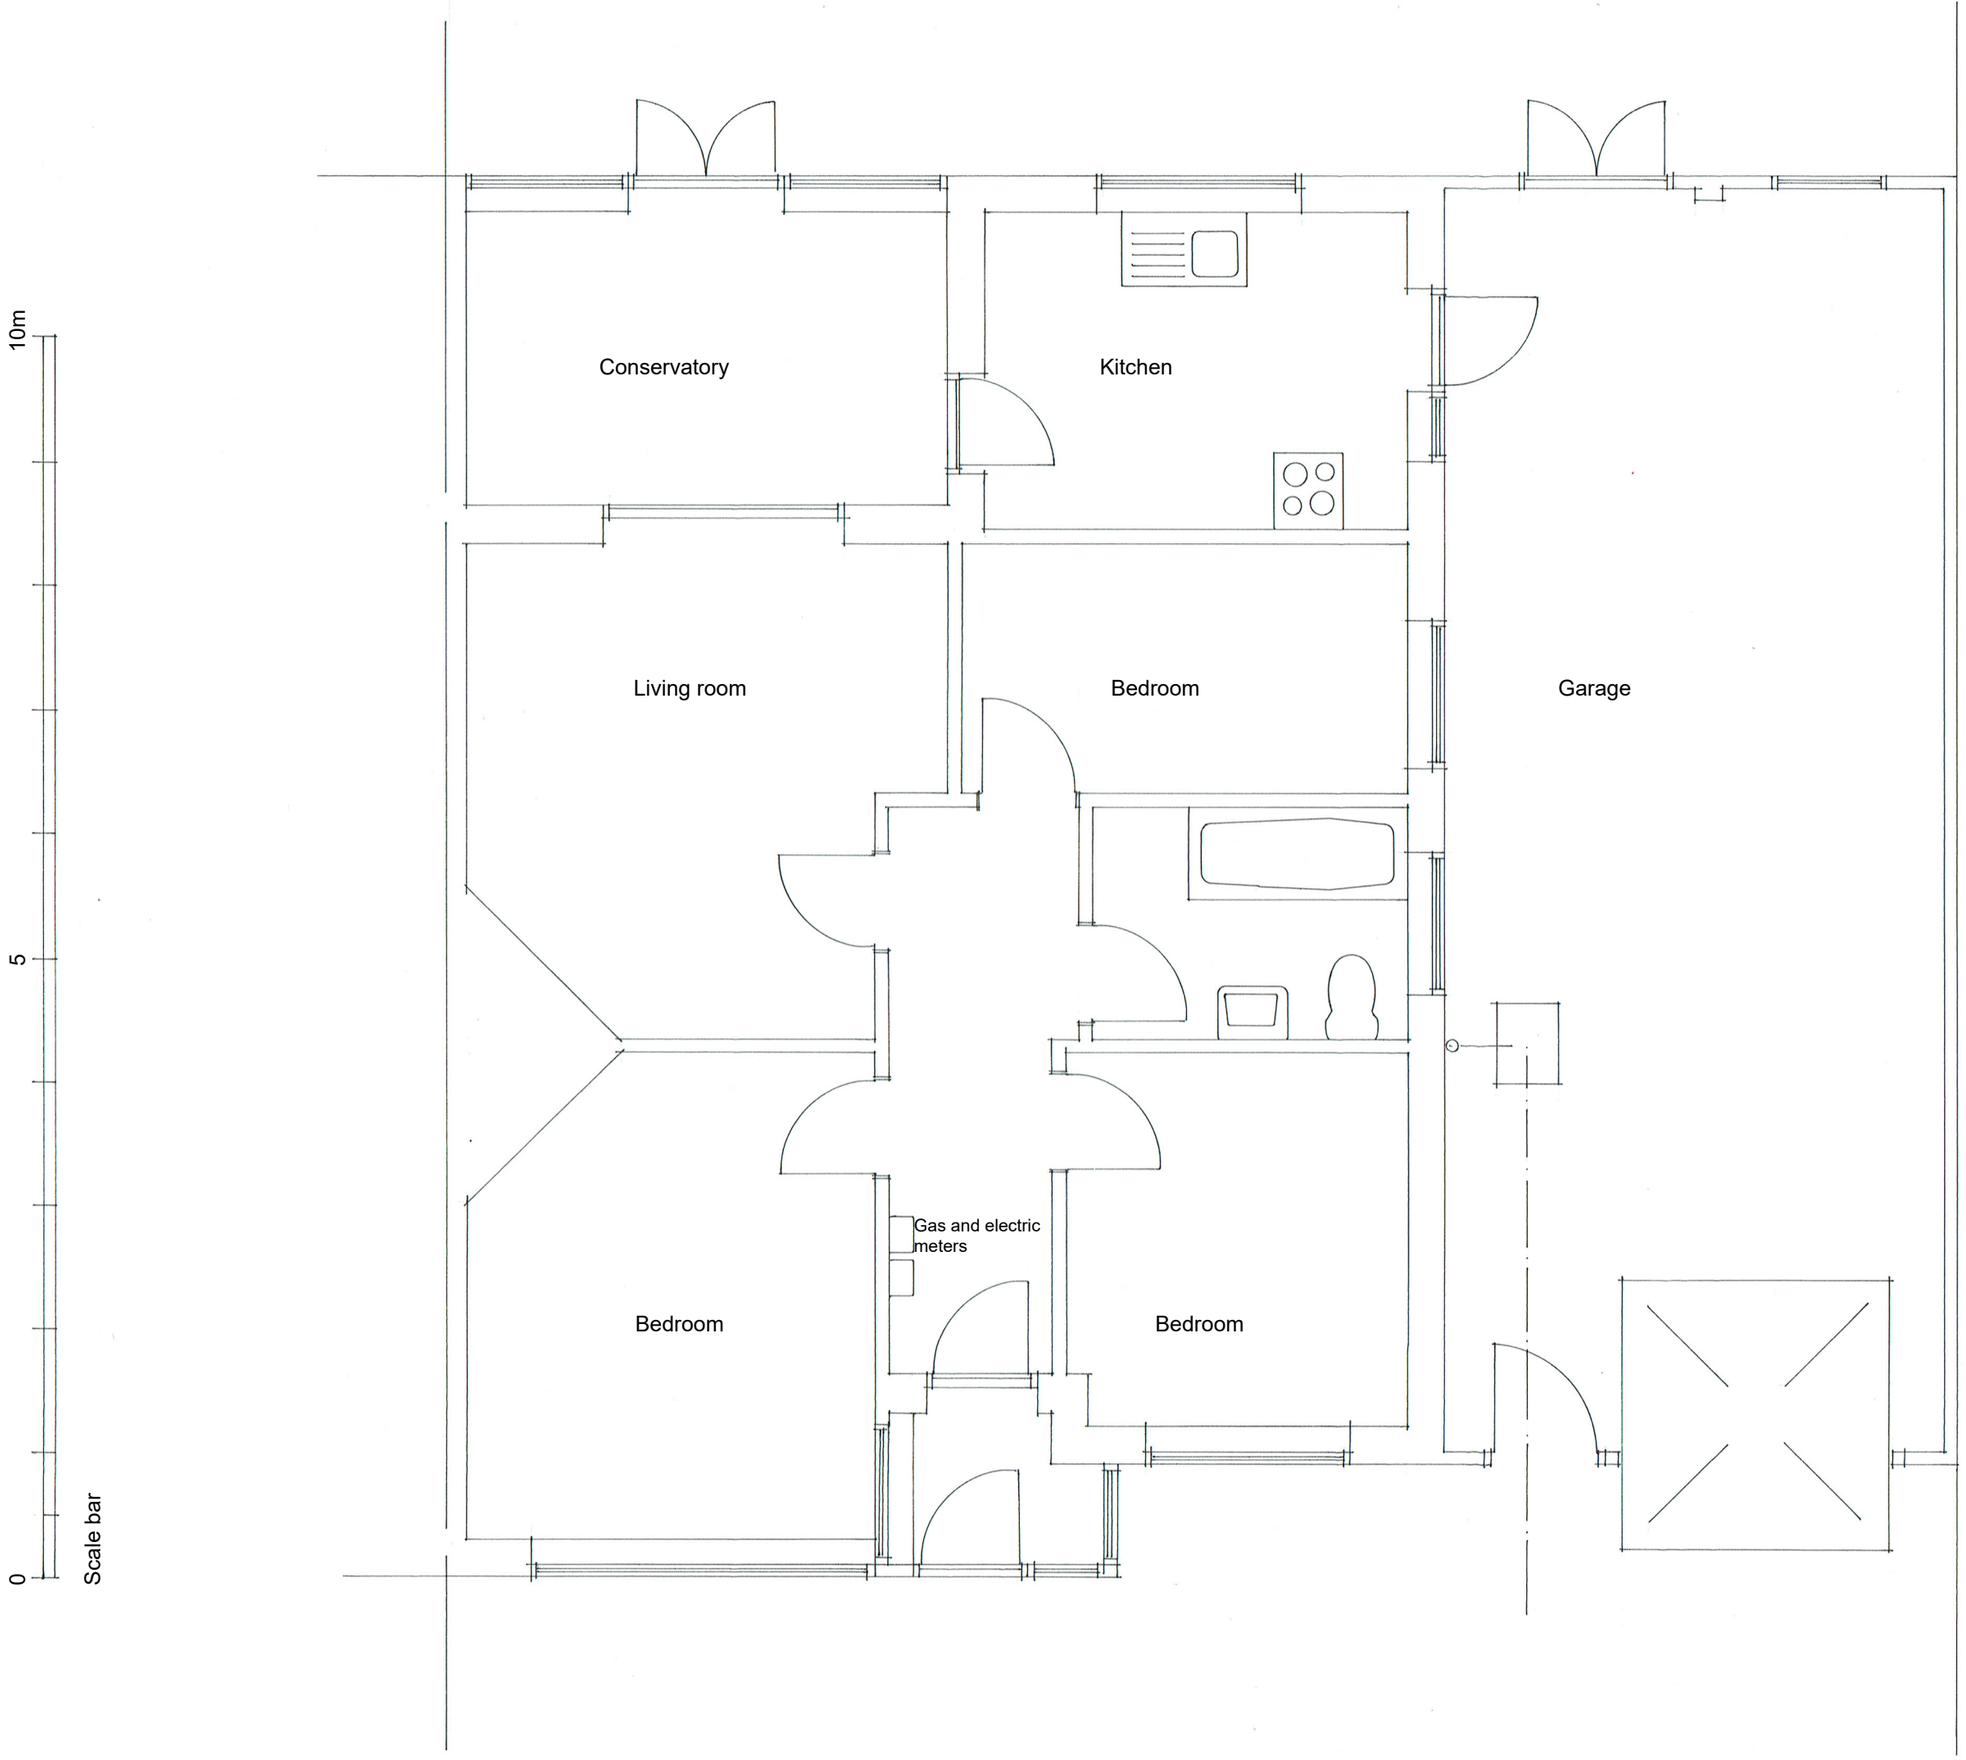

60 Riverside, Shoreham-by-Sea
Existing layout
Scale 1/50 at A3

Drawing number 02-0717-01
Building Technical Services (07760390953)