A3

DO NOT SCALE FROM THIS DRAWING
ALL DIMENSIONS TO BE CHECKED ON SITE

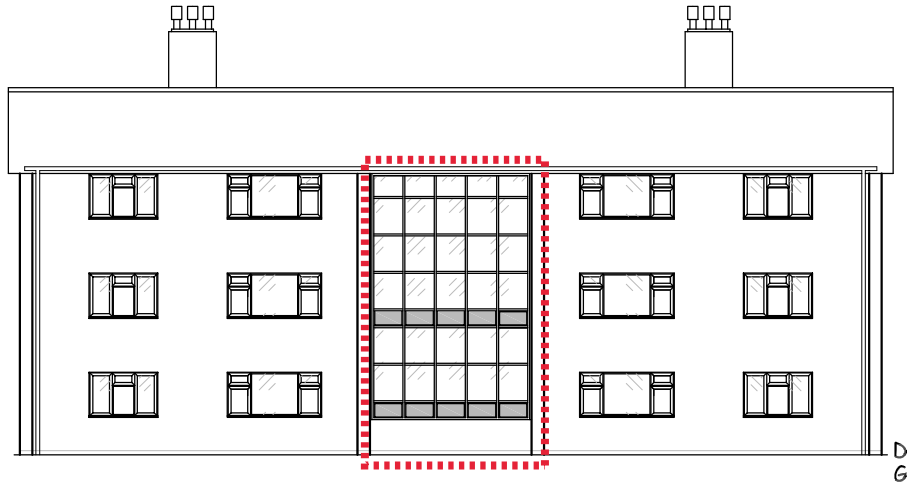

Flats 49-57
NORTH (SIDE) ELEVATION

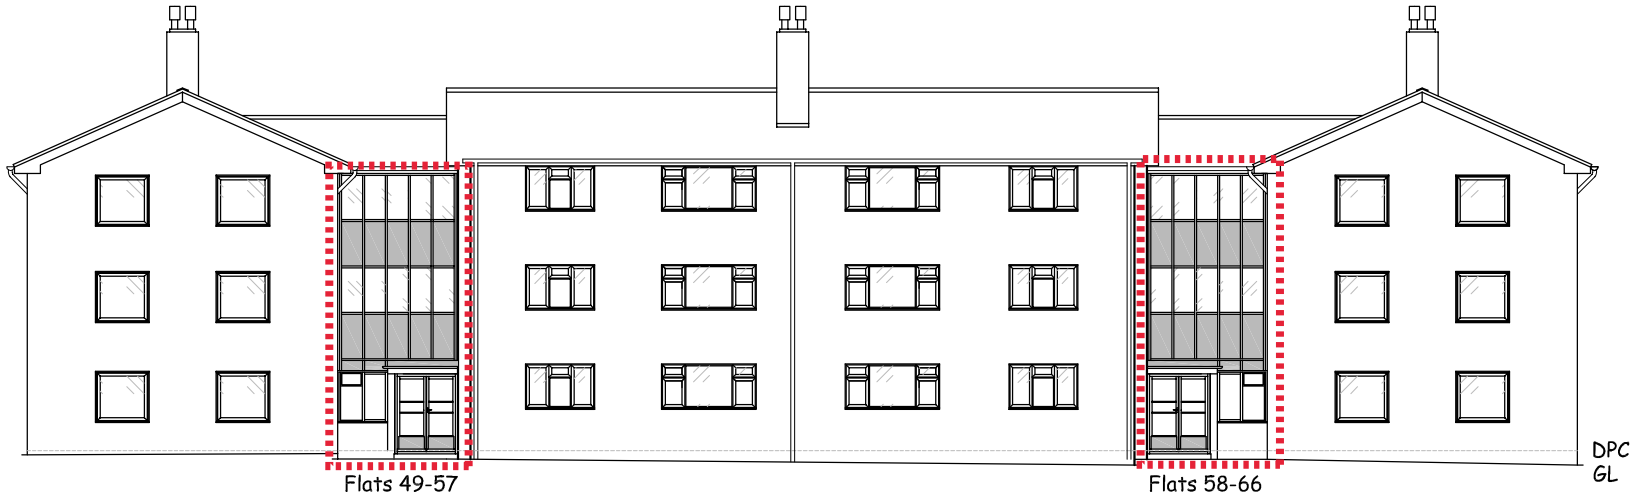

Flats 49-57 Flats 58-66
WEST (FRONT) ELEVATION

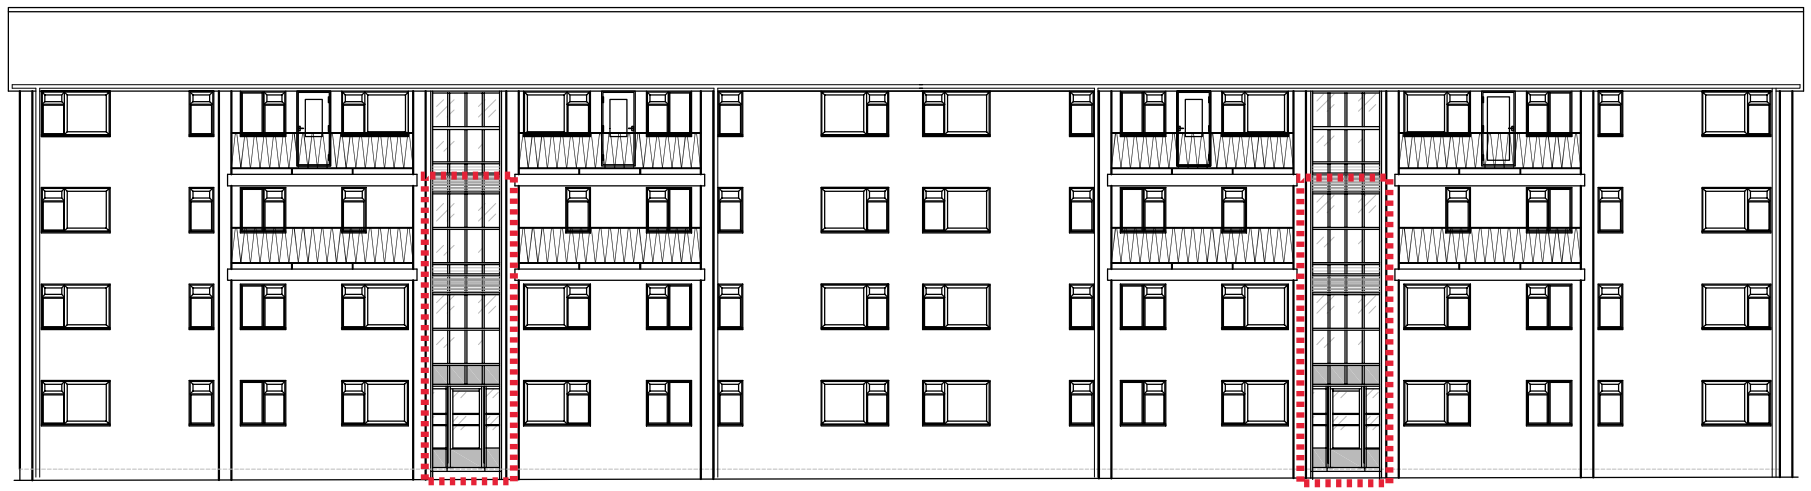

Flats 67-74 Flats 75-82
NORTH (FRONT) ELEVATION

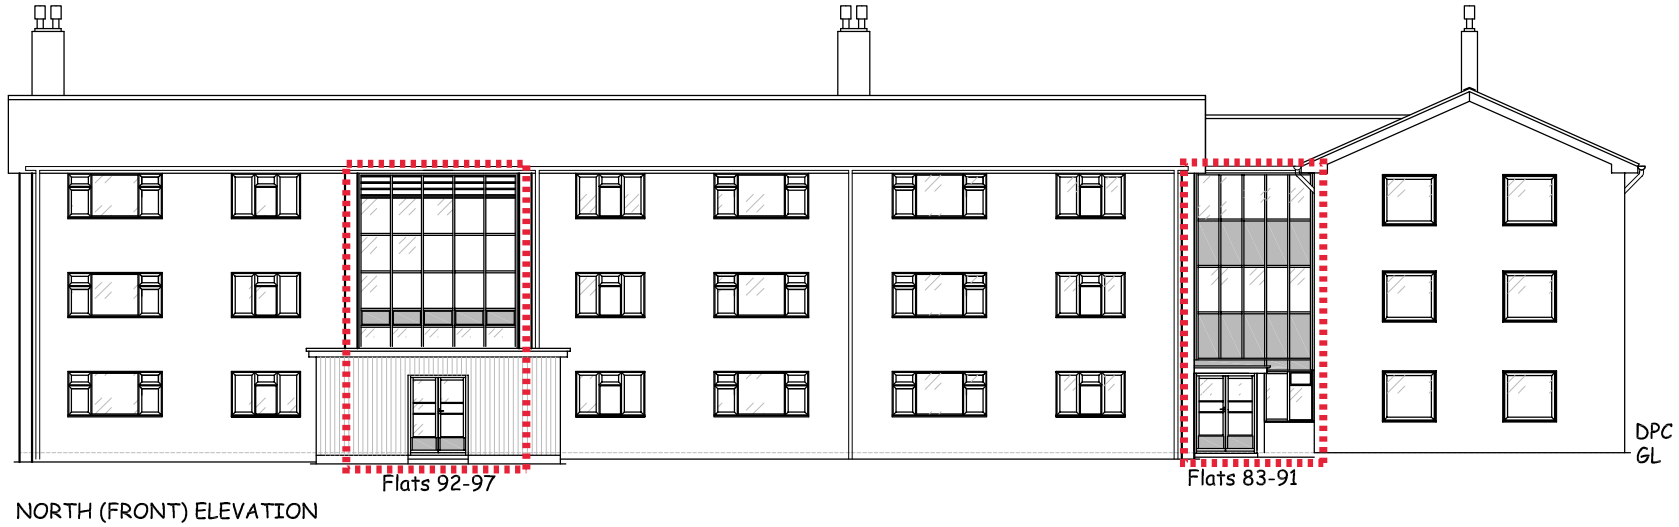

Flats 92-97 Flats 83-91
NORTH (FRONT) ELEVATION

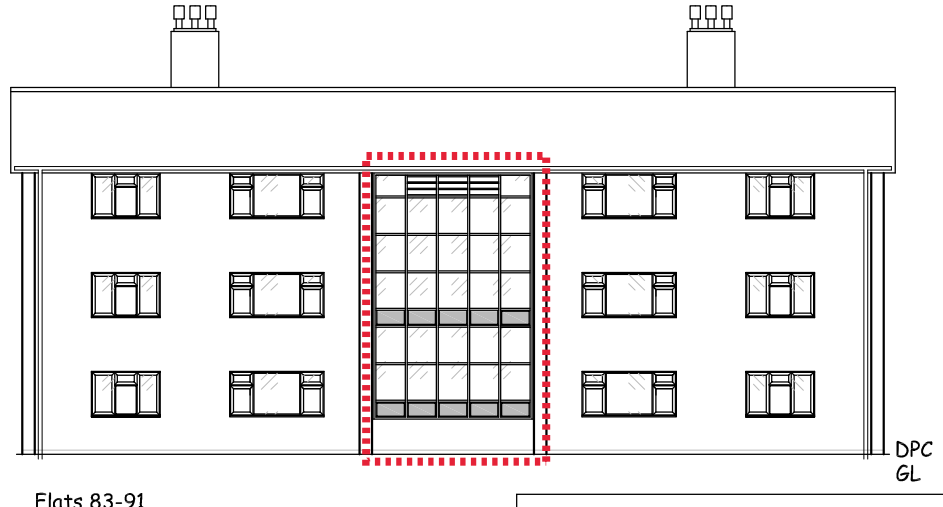

Flats 83-91
WEST (SIDE) ELEVATION

0 10m

Meadway Court
Kingston Lane, Southwick

Existing Elevations, Blocks 49-57 to 92-97

Overill Associates Ltd
Chartered Building Surveyors
RICS
5 The Drive
Hove
BN3 3JE
Tel : 01273 716896
Fax : 01273 731267

Scale 1:200 @ A3	Drg No.	Revision
Date: May 2021	3	
Drawn JNC		