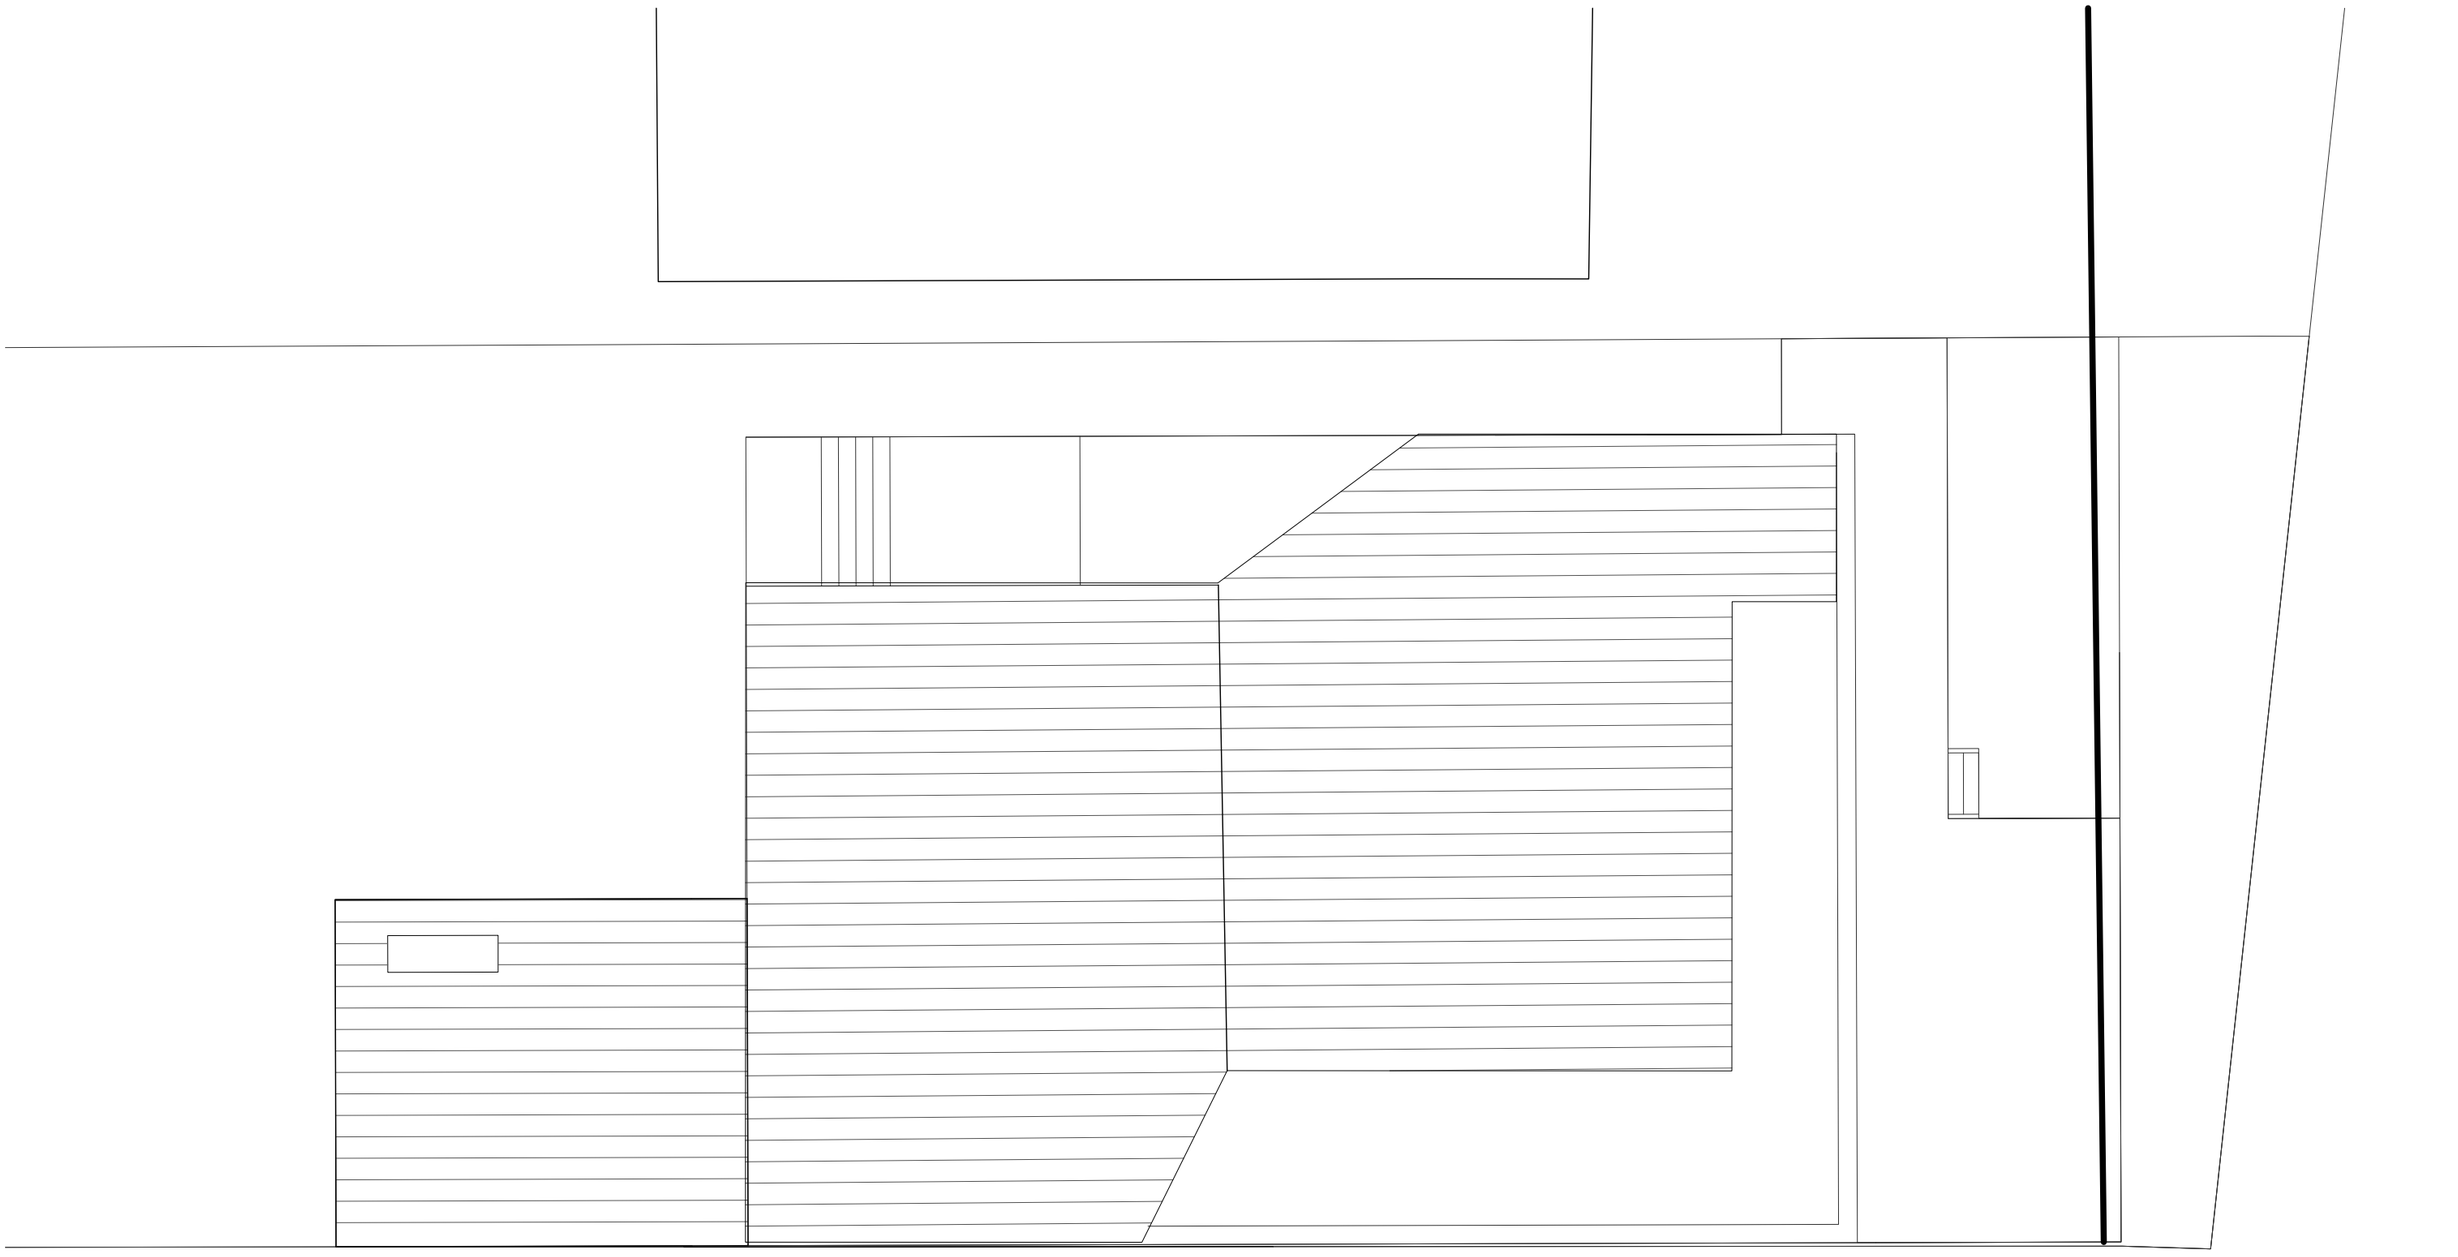


N

**PROPOSED ROOF PLAN**

SCALE 1:100

0 1 2 5 10M

| NOTES | PROJECT | SITE ADDRESS | DRAWING | CLIENT | DRAWN BY | CHECKED BY | SCALE | DATE |
|---|---|---|---|---|---|---|---|---|
| THIS DRAWING IS COPYRIGHT | SOUTH BEACH<br>**STAGE**<br>PLANNING | 1 SOUTH BEACH,<br>SHOREHAM BY SEA,<br>BN43 5LJ | PROPOSED ROOF PLAN<br>**STATUS**<br>PRELIMINARY | MR JONATHAN PRESSLEY | DP | LT | 1/100 @ A3 | 23.04.2020 |
| | | | | | **DRAWING NUMBER**<br>572.PL.09 | | | **REVISION**<br>- |

5A & 6A ILIFFE YARD
LONDON SE17 3QA

T: 0 2 0 7 7 0 3 4 0 0 4
E: info @ iptarch.co.uk

**IPT** ARCHITECTS