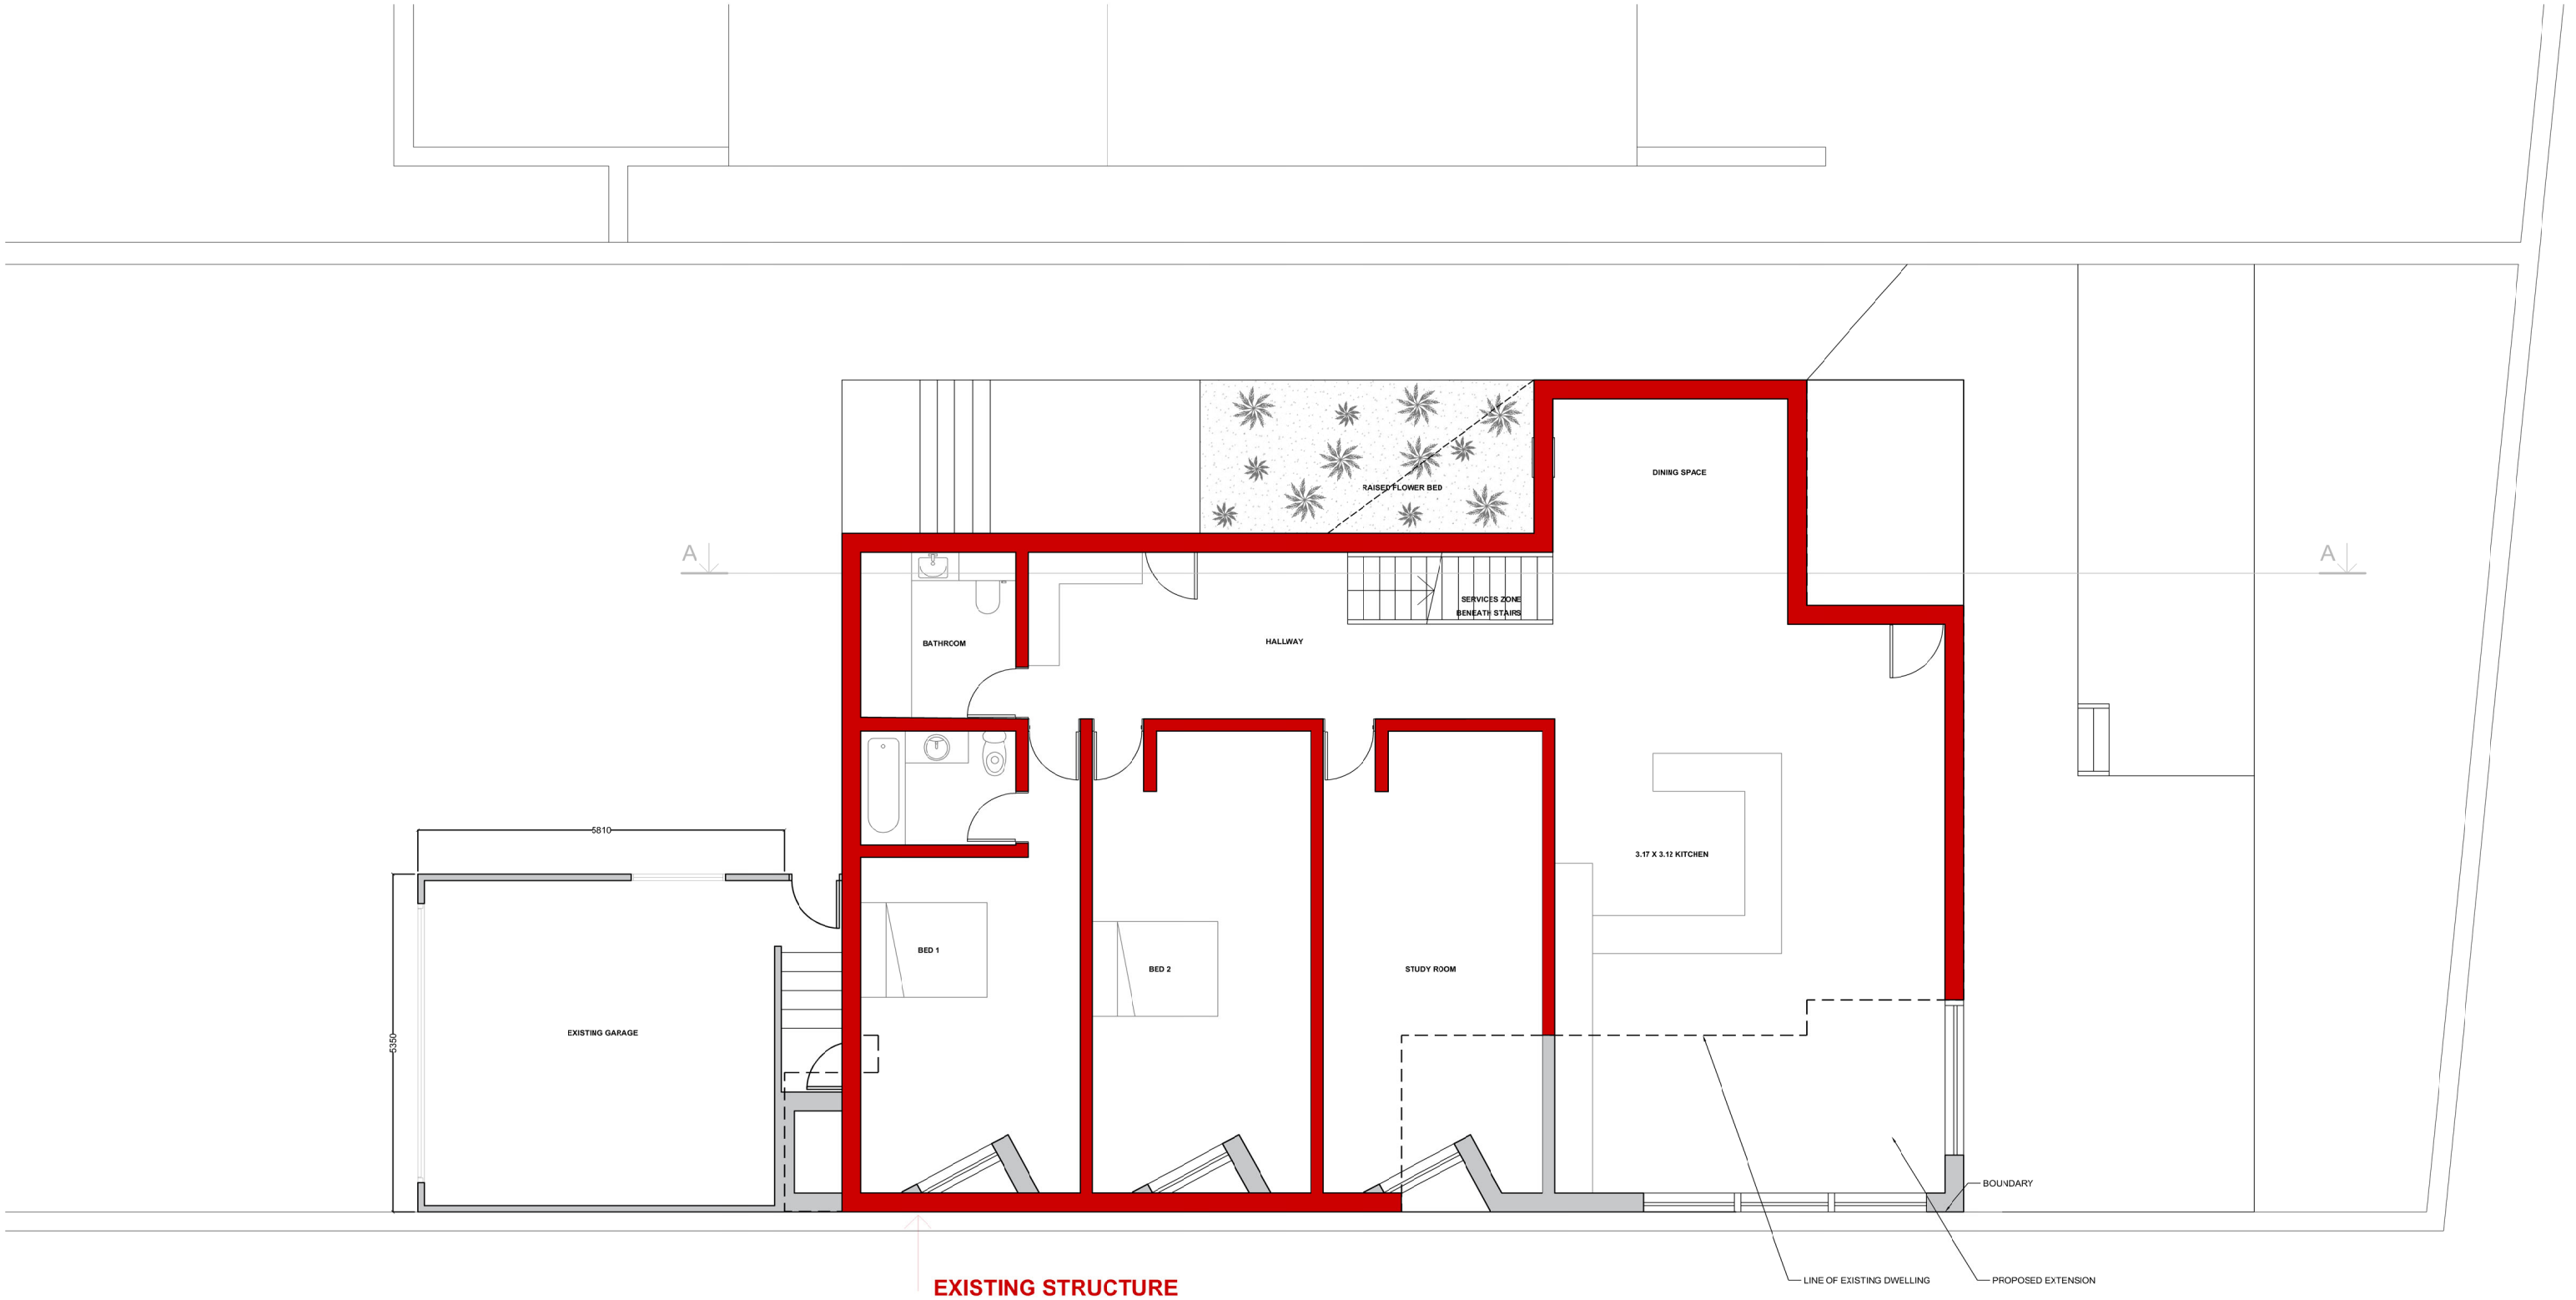



N

0 1 2 5 10M

## PROPOSED GROUND FLOOR PLAN SHOWING EXISTING STRUCTURE

SCALE 1:100

| NOTES | | | |
|---|---|---|---|
| THIS DRAWING IS COPYRIGHT | | | |
| **PROJECT** | **SITE ADDRESS** | | |
| SOUTH BEACH | 1 SOUTH BEACH, | | |
| **STAGE** | SHOREHAM BY SEA, | | |
| PLANNING | BN43 5LJ | | |
| **DRAWING** | **CLIENT** | | |
| PROPOSED GROUND FLOOR PLAN SHOWING EXISTING STRUCTURE | MR JONATHAN PRESSLEY | | |
| **STATUS** | | | |
| PRELIMINARY | | | |
| **DRAWN BY** | **CHECKED BY** | **SCALE** | **DATE** |
| DP | LT | 1/100@ A3 | 23.04.2020 |
| **DRAWING NUMBER** | | | **REVISION** |
| 572.PL.10 | | | - |

5A & 6A ILIFFE YARD
LONDON SE17 3QA
T: 020 7703 4004
E: info @ iptarch.co.uk
IPT ARCHITECTS