T.P. OFFICE COPY
REVISED PLAN
BOROUGH OF WORTHING
DEPOSITED 9/2/10
T.P. / L.B. No.
WB/ 09/1608/LBC



East Elevation (Onto The Steyne)
Scale 1:100

MATERIALS: (to new building)

External Walls: Brick (to match existing)
External Joinery: Painted timber
Juliette Balconies & Railings: Painted metal (black)
Roof: Slate and lead

This drawing has been prepared for the purpose of gaining planning permission only and does not purport to be a working or contractual drawing and should not be used for any building or contractual purposes without prior written approval from Neil Holland Architects.
This drawing has been prepared based on survey drawings and information prepared by others.
All dimensions and levels on all drawings must be checked and verified on site before commencement of works.

0 2 4 6 8 10
· PHYSICAL SCALE IN METRES ·

Rev. A: Alter front facade and layout and apply ground floor plan
Rev. B: Flat 2 plan amended following comments from LA.
Rev. C: Flat 9 becomes maisonnette
Rev. D: Planning amendments

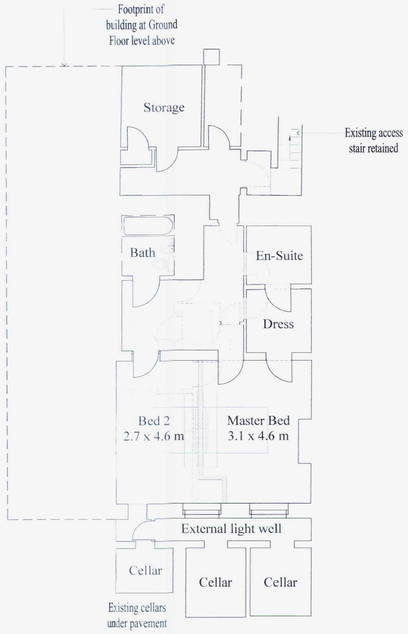

Lower Ground Floor to No.7
Plan Scale 1:100

showing lower floor of 1no. 2 bed maisonnette
Flat 9 = 140 sq. m total.

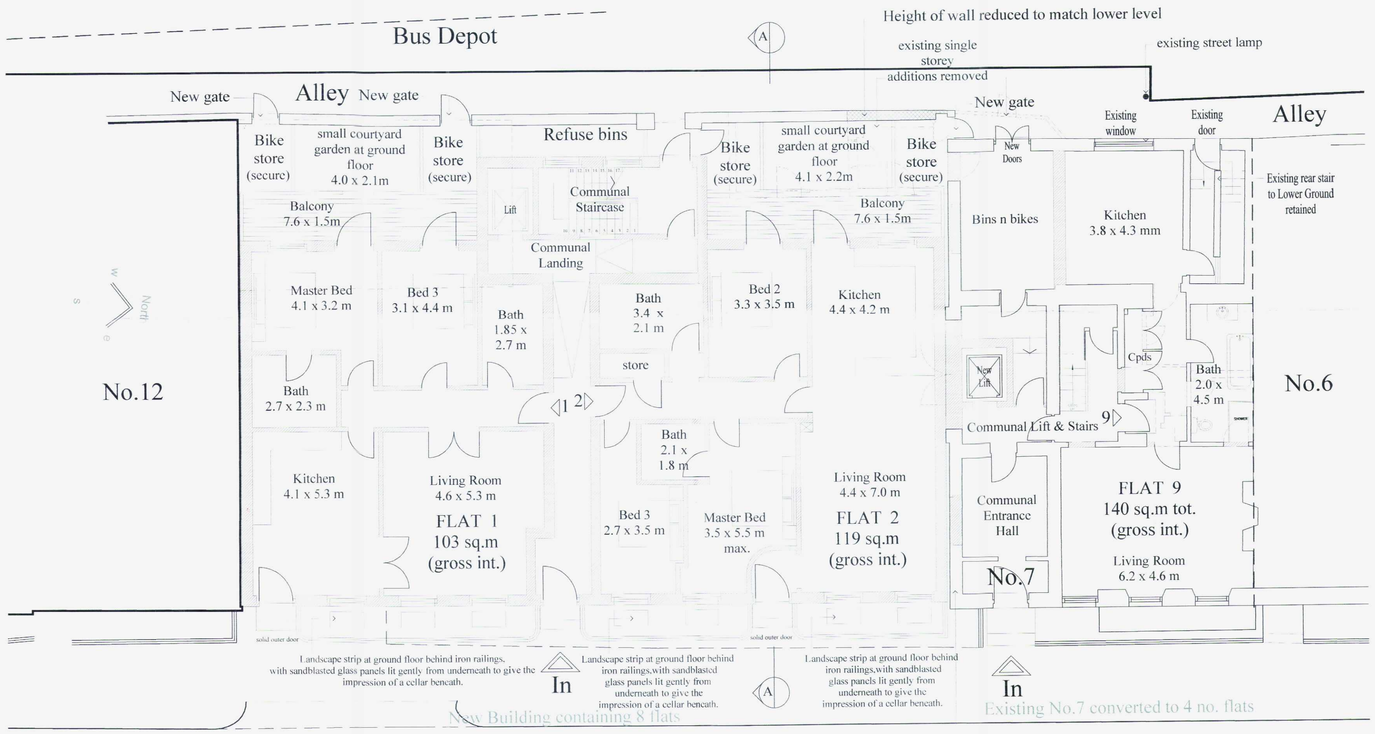

Ground Floor Plan Scale 1:100

(superimposed on the site plan)
showing 2no. 3 bed flats
Flat 1 = 103 sq. m (gross int.)
Flat 2 = 119 sq.m (gross int.)
and upper floor of 1no. 2 bed maisonnette
Flat 9 = 140 sq. m total.

THE STEYNE

WORTHING BOROUGH COUNCIL
19 FEB 2010
CONSENT GRANTED
SUBJECT TO CONDITIONS

A NEW BUILDING CONTAINING EIGHT APARTMENTS on Land Adjacent to . No.7 THE STEYNE WORTHING . WEST SUSSEX . ALONG WITH THE CONVERSION OF No.7 to 4 FLATS.

FOR Mr. M CLINCH · · JOB No. 625 · DRAWING No. 001d · SCALE 1:100 · · DATE · 13th August 2009 ·

NEIL HOLLAND
ARCHITECTS
7 Maltravers Street Arundel
West Sussex BN18 9AP
Tel 01903 882923 Fax 884202
www. neilhollandarchitects.co.uk
E-mail. office@neilhollandarchitects.co.uk