



Current site

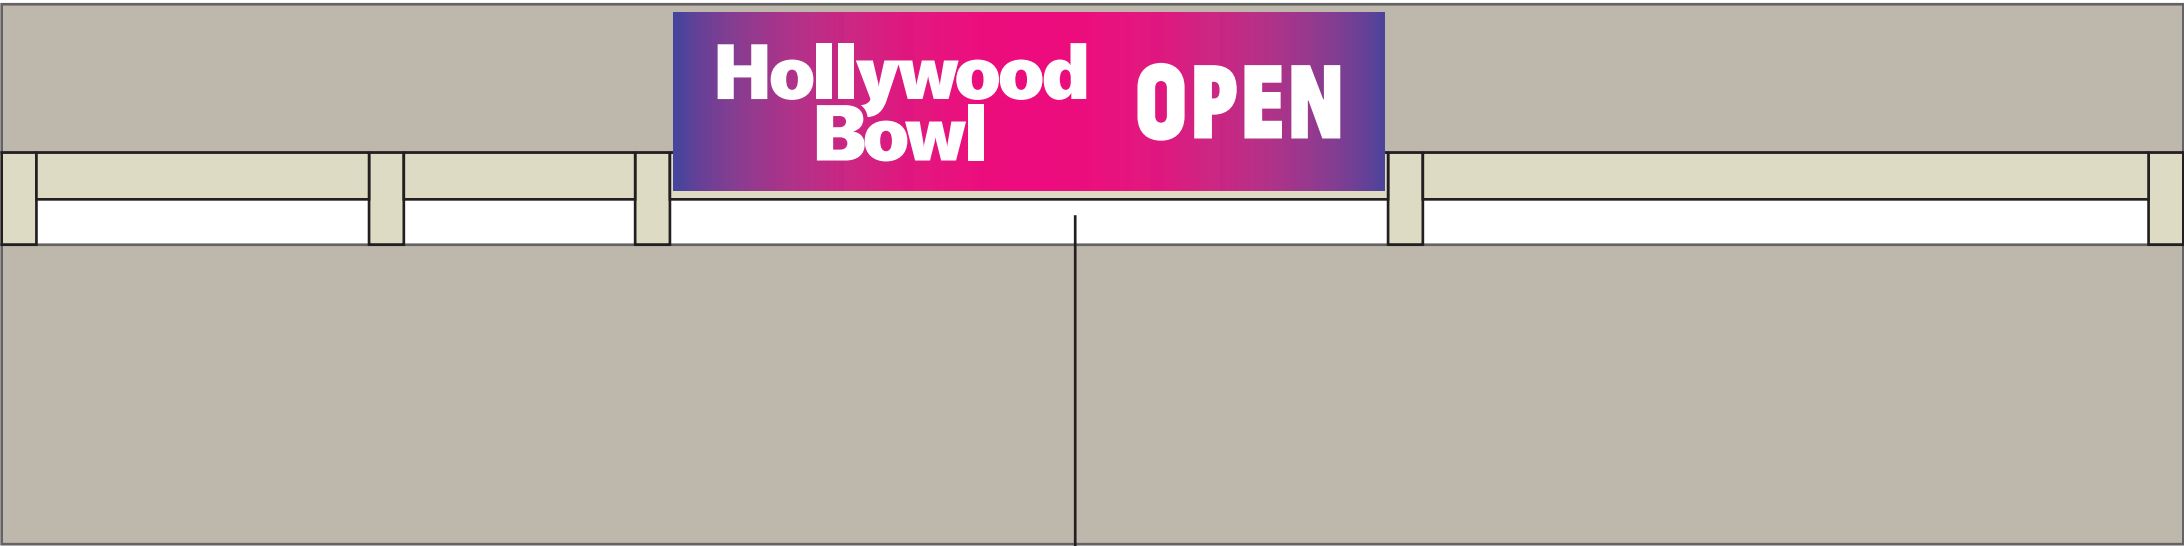

Sign location

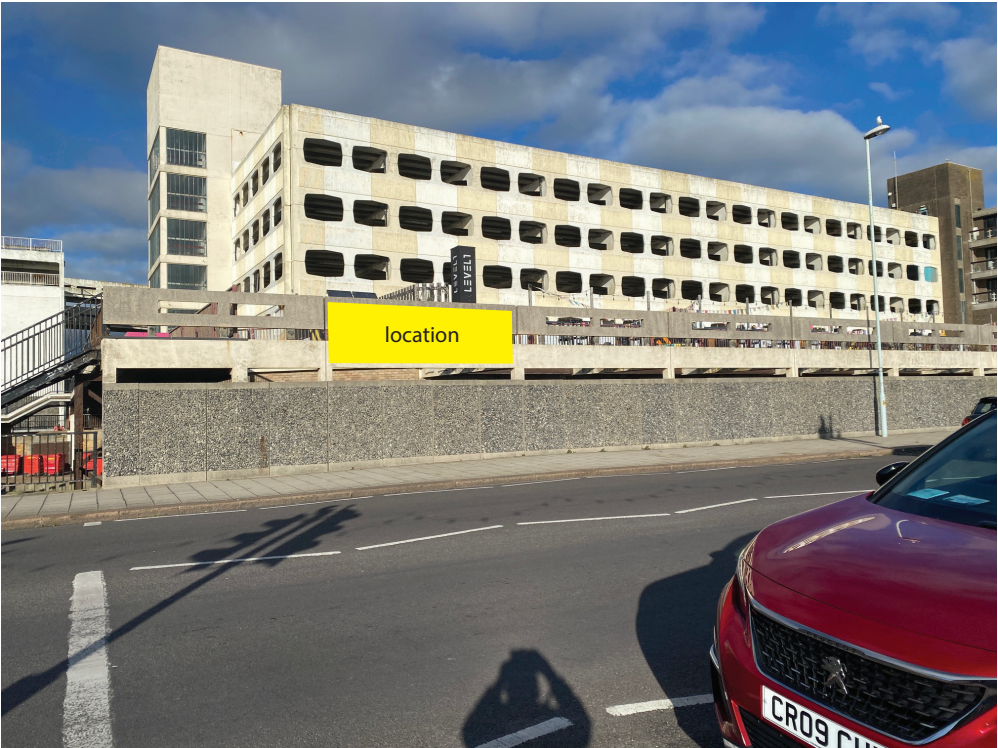

HWB worthing.
Sign A.
3mm ACM panel overlaid with digitally printed vinyl graphics.
Non-illuminated.
Size: 4700x1175mm
Height above ground: 1980mm

New panel



SCALE BAR 1:50

Client:	Hollywood bowl	Revision	C	
Project:	Worthing	Job No:	06139	
Date:	10/12/24			
Designer:	AK			
Scale:	1:50 Scale			
THIS DRAWING AND ANY ASSOCIATED DESIGN COPYRIGHT IS RESERVED BY HUDSON SIGN SOLUTIONS AND THIS DOCUMENT IS ISSUED ON CONDITION THAT IT IS NOT COPIED, AMENDED OR DISCLOSED IN ANY WAY BY OR TO ANY UNAUTHORISED PERSONS WITHOUT THE PRIOR CONSENT IN WRITING OF HUDSON SIGN SOLUTIONS				ALL DIMENSIONS ARE IN UNLESS OTHERWISE STATED DIMENSIONS ON SITE AND ALL EQUIPMENT SIZES TO BE VERIFIED PRIOR TO WORK COMMENCING