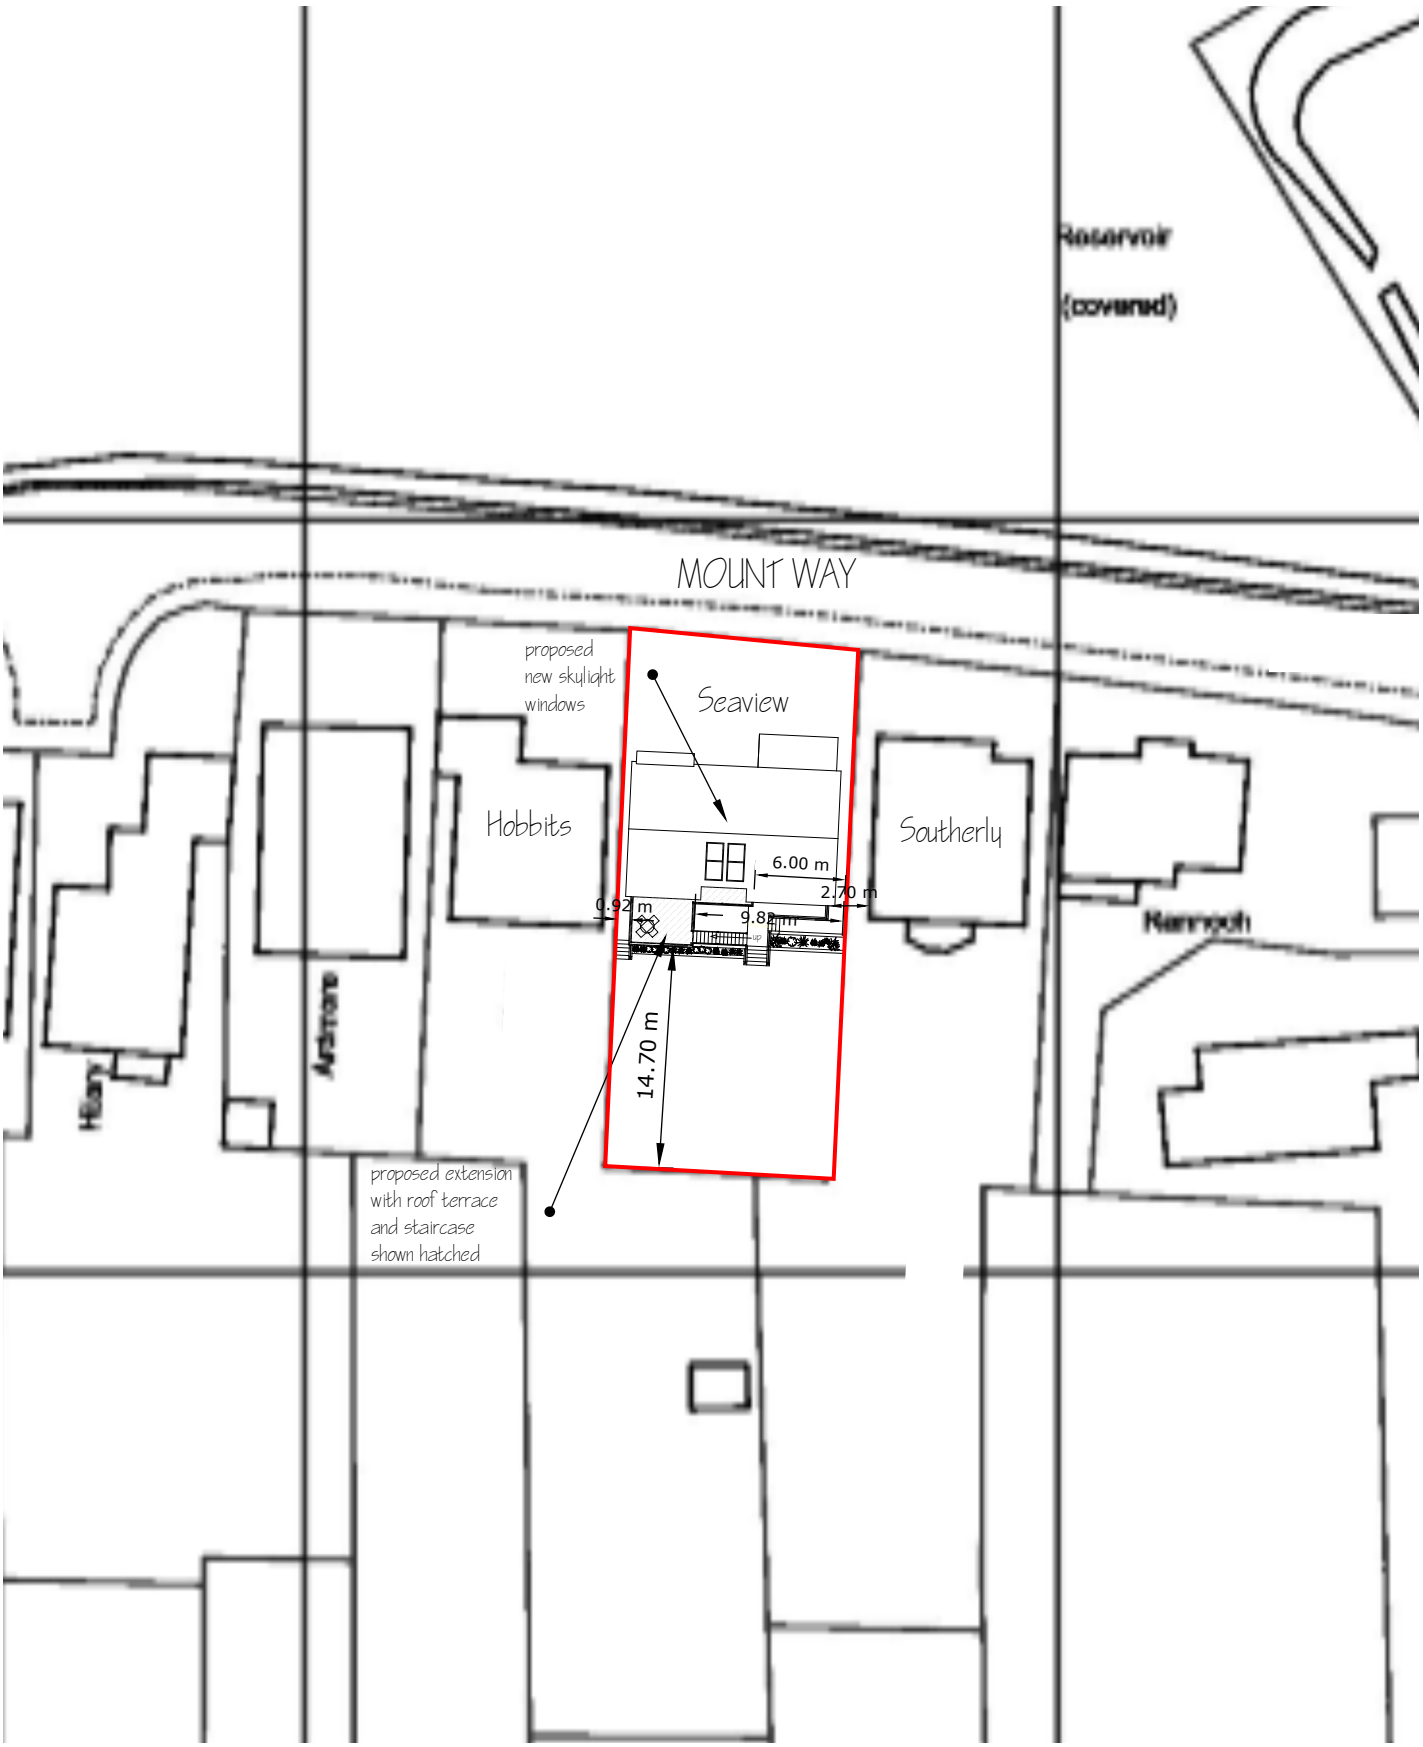

SITE PLAN:
SEAVIEW,
MOUNT WAY,
NORTH LANCING,
WEST SUSSEX,
BN15 0QD

DRWG No: DS/ SEAVIEW/ 03
DATE: 11/ 10/ 2021

NORTH

0 5 10 15 20 25m

Scale 1:500 @ A4