existing conifer hedge.

existing 1.2m high timber fence (above pavement)

existing conifer hedge to remain

existing drive remains unaltered

covered recycle & refuse bin area.

Lawn

new retaining wall

existing 1.5m high timber fence

timber close boarded frontage & sides, with a hinged lid to each over at 1.4m above floor.

retaining wall & ground to be removed

4no car parking spaces

1

2

3

4

block paved Thrashout

new extended Planted borders

existing Planted borders

existing 1.5m high timber fence.

Tapered boarded covered cycle store with low level stands for 5 bikes

existing 1.2m high fence

pavement

refuse bins

to each enclosure hinged timber close boarded lid over. 1.4m high

Line of ground & retaining wall removed

550mm X 1.06m high bins

timber close board frontage & sides

new retaining & enclosure walls.

100mm concrete slab on 100mm hardcore

Section Thrush Refuse enclosure

hinged lid to refuse enclosure

faced brickbond

tapered boards

Front Elevation of Bin Stores

NOTES:

All dimensions must be checked on site and not scaled from this drawing.

BOROUGH OF WORTHING
DEPOSITED 17.11.08
TP REF No.
WB/ 08/0662/FULL

WORTHING BOROUGH COUNCIL
WB/ 08/0662/FULL/COND1
AGREED DETAILS PURSUANT TO CS/0662 CONDITION NO(S) 3&4
- 8 JAN 2009

	Date	Revisions
A		

© copyright

Revision (a) Oct 08

Revision to Bin enclosure & Cycle storage

Revision (b) Nov 08

L.A. Revisions to binstores & cycle store repositioned.

Client

Mel Humphrey
MRICS MBEng
39 Northease Drive
Hove, East Sussex BN3 8PQ
Mobile: 07701 055182
Email: mel_humphrey_uk@yahoo.co.uk

Drawing Title
External Works @ Fernleigh, Crachurst Hill Worthing, West Sussex

Scale 1:50

Date July 07 | Drawn by WJH

Drg No. | Rev

A PRODUCT OF THE UNO RANGE - ARCHITECT CAT. No. 7312.

420×594mm A2

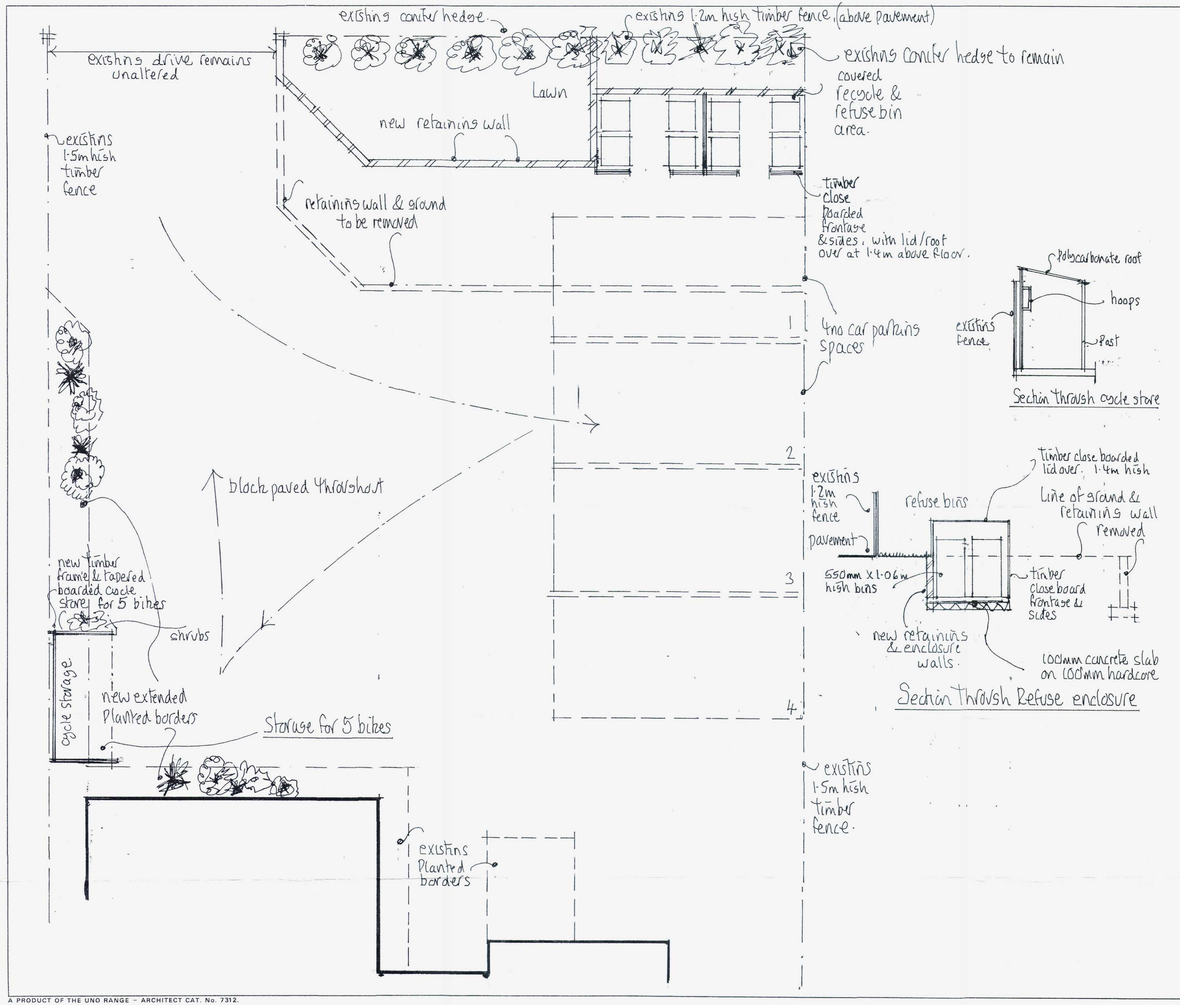

NOTES:
All dimensions must be checked on site and not scaled from this drawing.

BOROUGH OF WORTHING
DEPOSITED 7/10/08
TP REF NO.
WB/ 08/0662/FULL

A		
	Date	Revisions

© copyright

Revision (a) Oct 08

Revision to Bin enclosure & Cycle storage.

Client

Mel Humphrey
MRICS MBEng
39 Northease Drive
Hove, East Sussex BN3 8PQ
Mobile: 07701 055182
Email: mel_humphrey_uk@yahoo.co.uk

Drawing Title
External Works @
Fernleigh, Crockhurst Hill
Worthing, West Sussex

Scale 1:50

Date July 07 | Drawn by MJH

Drg No. | Rev

A PRODUCT OF THE UNO RANGE – ARCHITECT CAT. No. 7312.

420×594mm A2