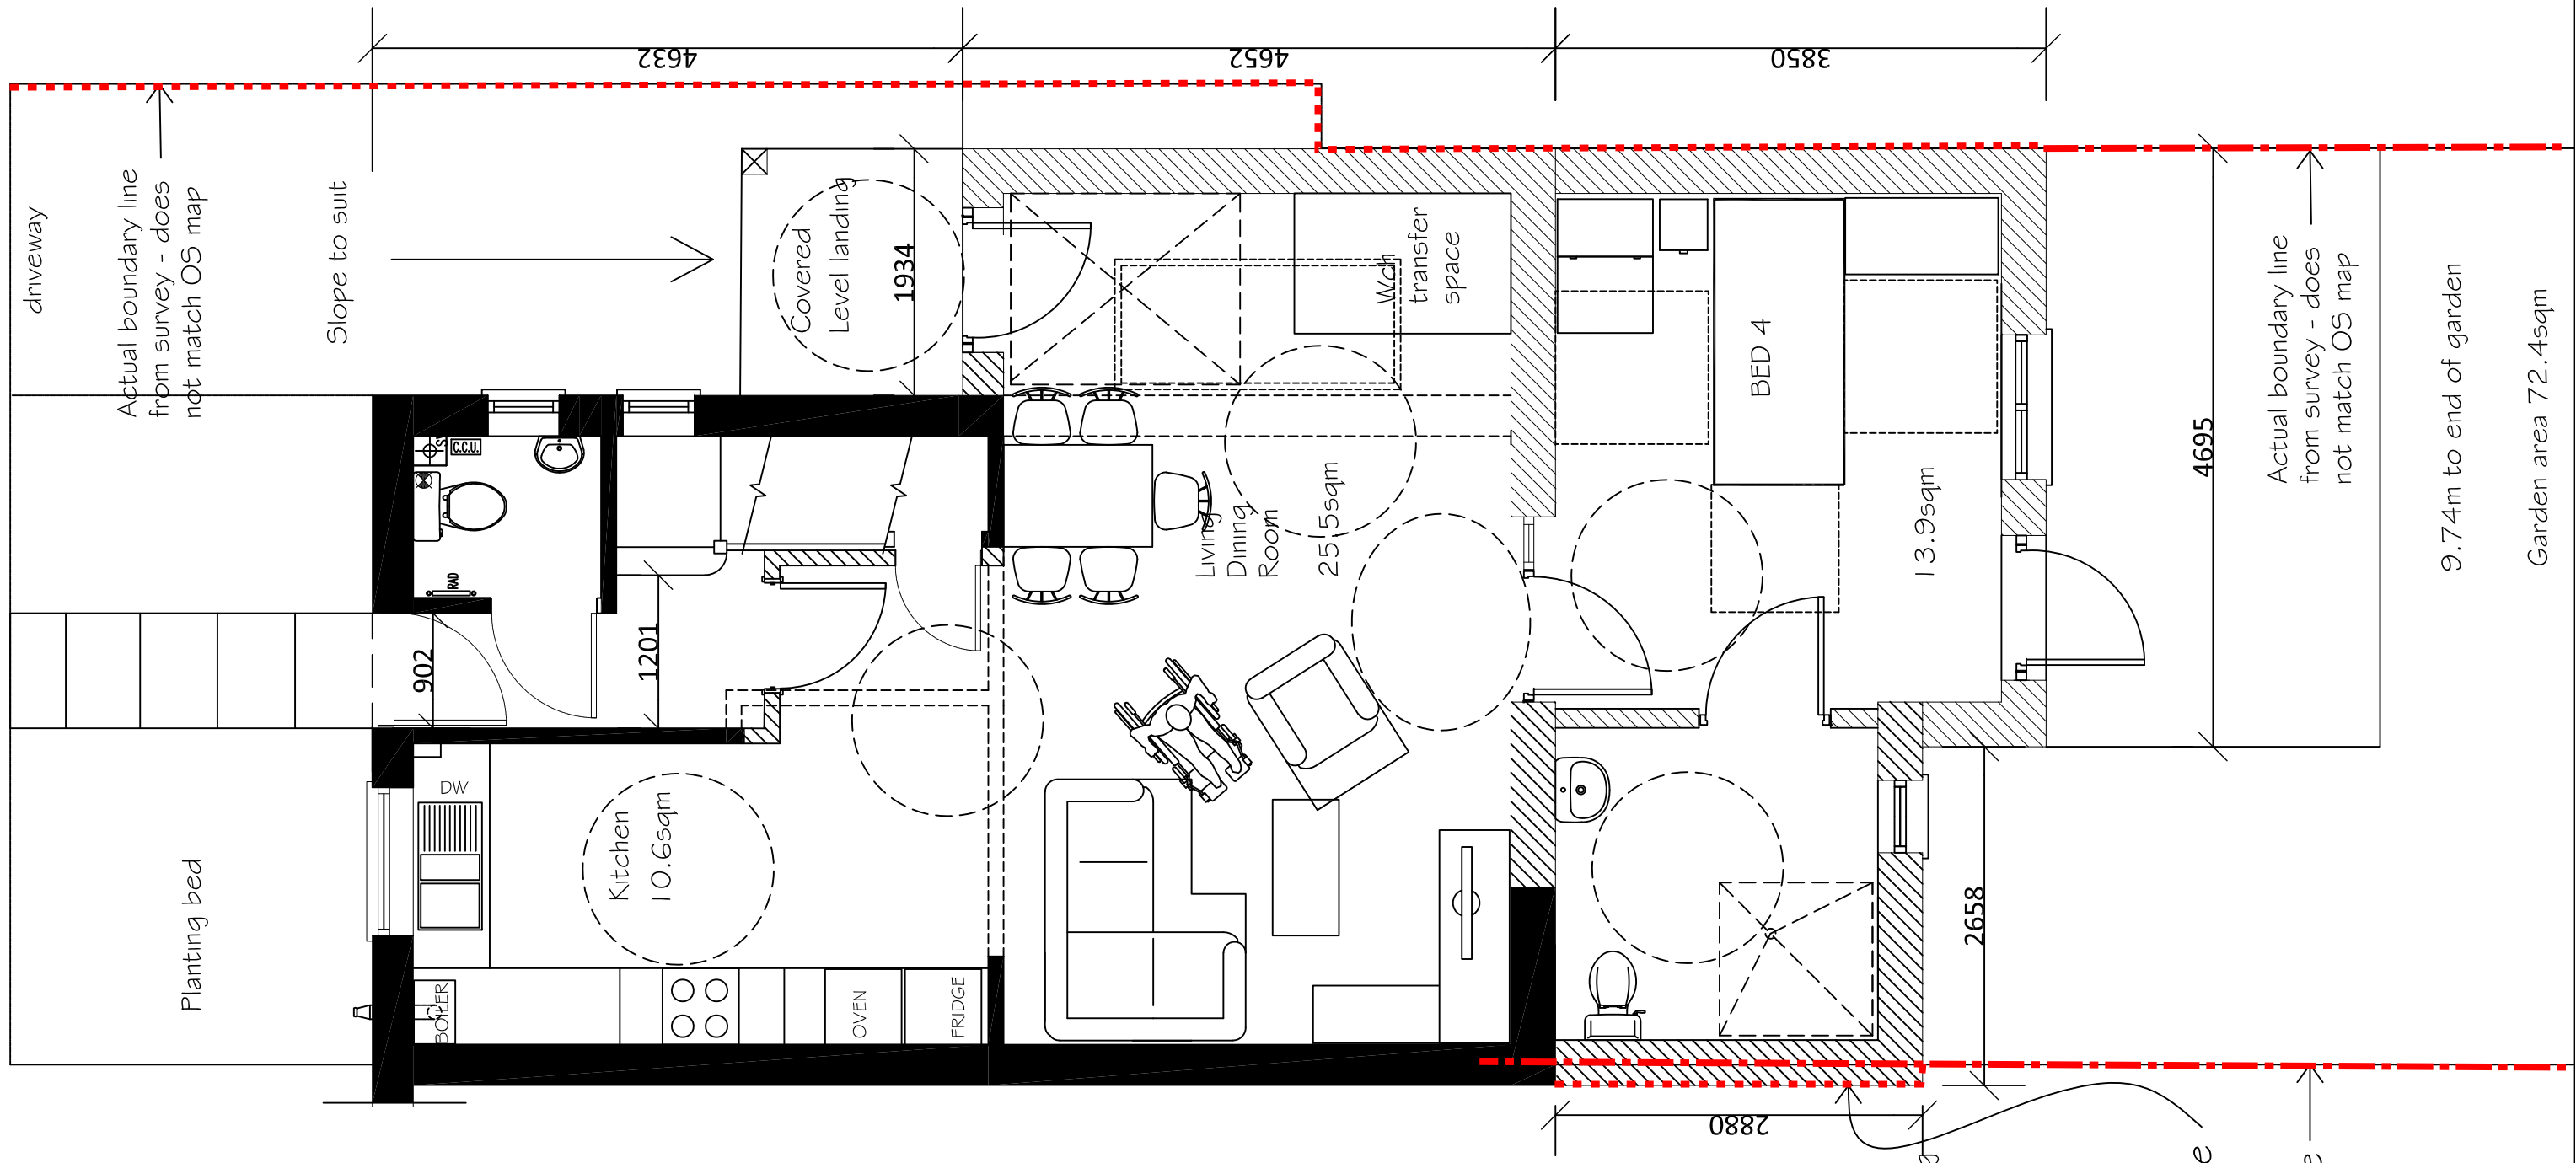


NOTES	Original (sqm)	Proposed (sqm)
Area	82.2	112.7
Size	3b5p	4b5p

PROBYN GIBBS ASSOCIATES	client **Guinness Developments Ltd (GDL)**	project **Addison Close, BN15 9TD**	
35 Shakespeare Road London SE24 0LA T : 020 7733 0518 M : 07851 249769	drawing **Proposed GF plan**	scale **1: 50@A3**	drwg no **2106 - P10**
		date **16.11.22**	Revision: **B - 11.04.2023**

PROBYN GIBBS ASSOCIATES

Rev A: Client name corrected
Rev B: Boundary lines with 36 and 38 added