

WEST ELEVATION

NORTH ELEVATION

EAST (FRONT) ELEVATION

AMENDMENT

ADUR & WORTHING
PLANNING SERVICES

PLAN | AWDM/0463/14

DATE VALID | - 6 MAY 2014

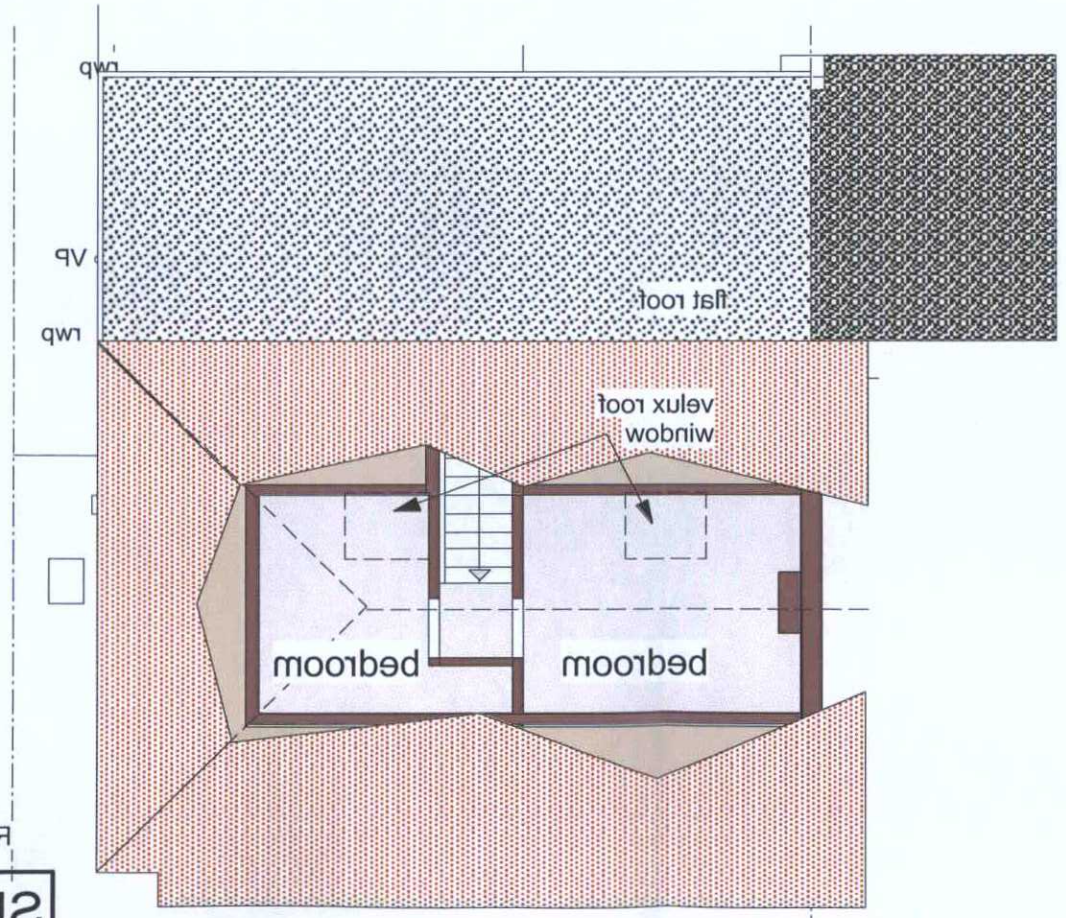

FIRST FLOOR PLAN

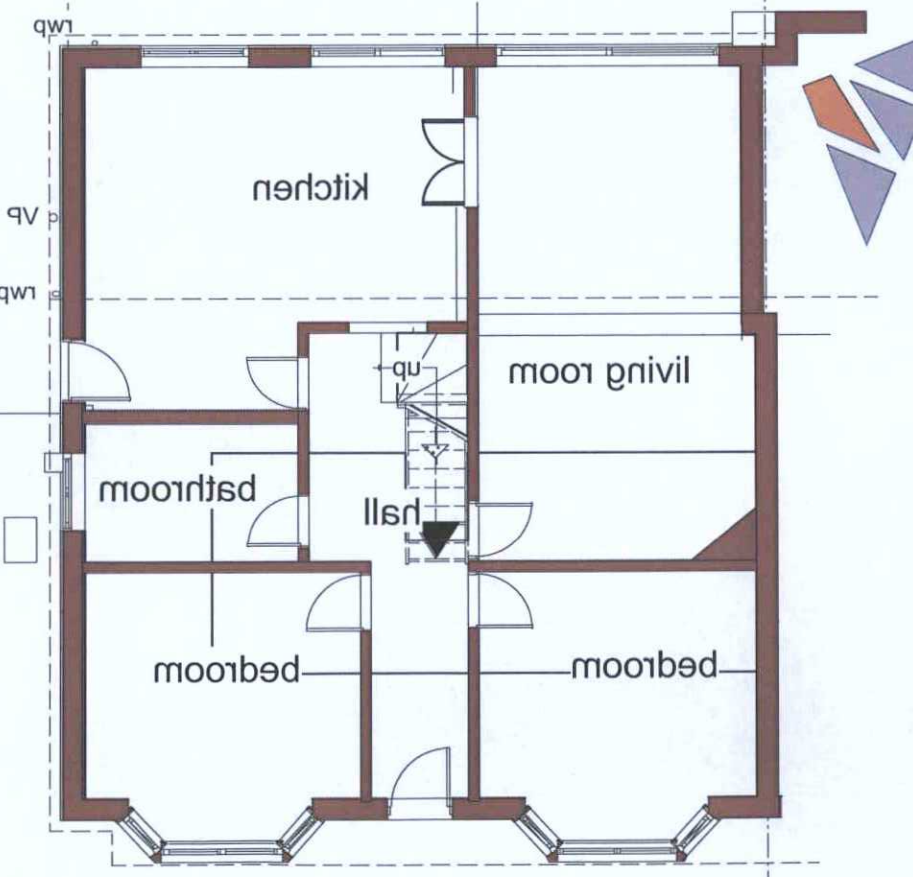

GROUND FLOOR PLAN

scale in metres at 1:100 at A3 reproduction

Rev A Apr 2014 Drawing revised to form new gable roof and wall

SURVEY AS EXISTING

Richard Goodson Practice
CHARTERED ARCHITECT & DESIGNER
20 Nelson Close Sompting LANCING West Sussex BN15 0LY tel: 01903 761263
www.RichardGoodsonPractice.co.uk email: richard@RichardGoodsonPractice.co.uk

PROPOSED ROOF ALTERATIONS TO FORM GABLE END
31 BERRIDALE DRIVE LANCING BN15 0LE
for Mr & Mrs S Fletcher

Mar 2014 scale : 1:100 drawn by REG No.1465/S1A