
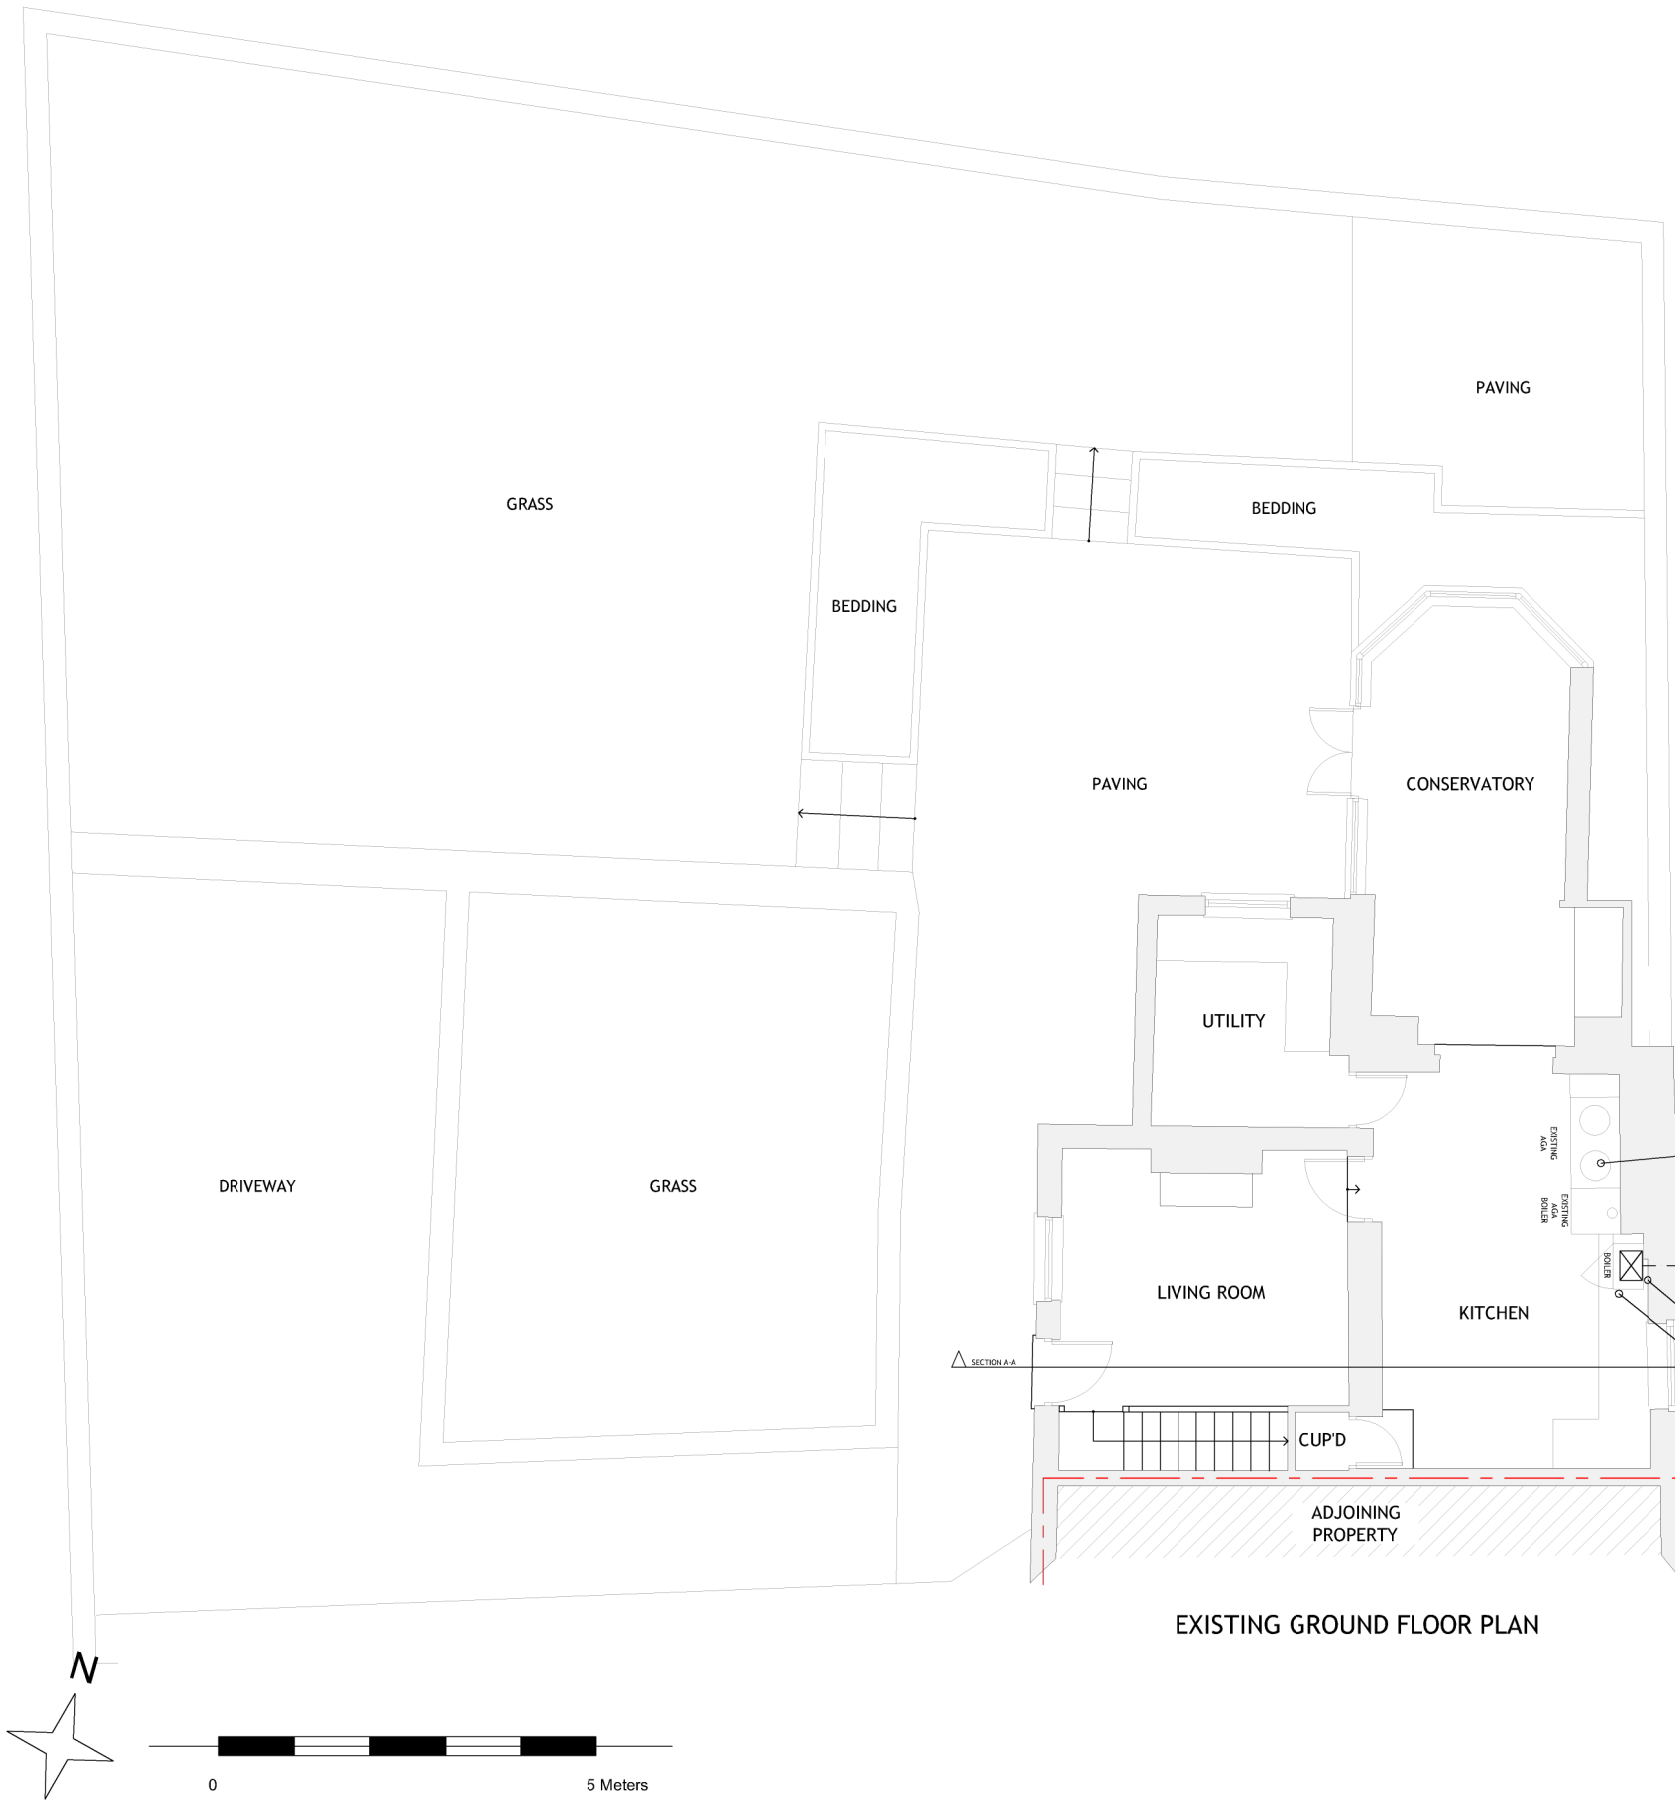


EXISTING GROUND FLOOR PLAN

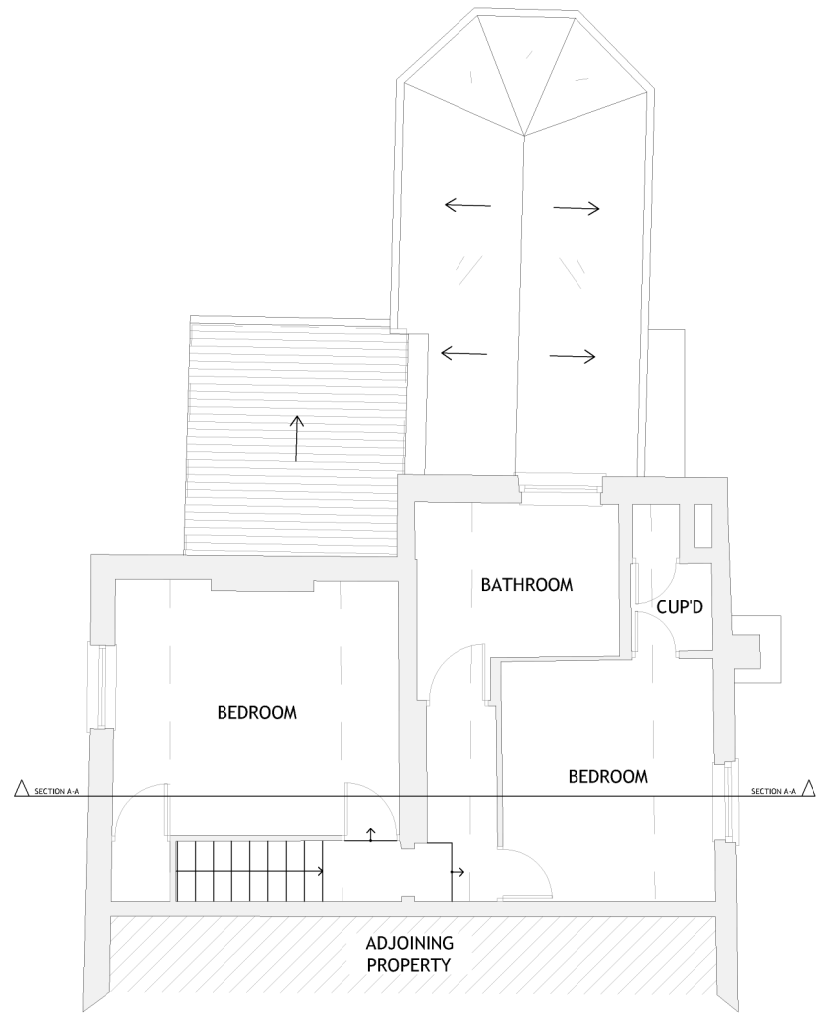

EXISTING FIRST FLOOR PLAN

Matt Barber
Architectural Technician

T: 07595429076
matt.barber_@outlook.com

Revisions		Date	By	: MB
A	Section line added	02.05.25	Scale	: 1:100 @ A3
			Date	: APR 2025

Drawing : Proposed Floor Plans

Dwg No. : 032.010
Rev : A

Project : Rose Cottage, 202 Salvington Road
Worthing
West Sussex, BN13 2JS
Client : Mrs Elshof