**ADUR DISTRICT COUNCIL**

WEST SUSSEX

TOWN AND COUNTRY PLANNING ACT, 1990
TOWN & COUNTRY PLANNING (TREE PRESERVATION ORDER)
and (TREES IN CONSERVATION AREAS) REGULATIONS

FOR OFFICIAL USE ONLY
Appl. No A/0167/07 T/F
Date 19 NOV 2007
Received

## APPLICATION TO CARRY OUT WORK TO TREES

subject to a Tree Preservation Order/including trees in
a Conservation Area (not subject to a Tree Preservation Order)

copies of this form together with 4 copies of a site plan accurately identifying the trees affected by this application should e completed and returned to the Planning Officer. You are advised to read the notes for guidance (overleaf) before completing ne form..
ll measurements are to be given in metric (89/617 EEC Directive)

| Applicant (In BLOCK CAPITALS ) | Agent (if any) to whom correspondence should be sent ( IN BLOCK CAPITALS ) |
|---|---|
| ame ROBERT GEORGE CANGFORD | Name |
| ddress THE BARN DANKTON LANE SOMPTING W.SX BN15 0EA | Address |
| el. No. [redacted] | Tel. No. |

Full address or location of the land to which this application relates
THE BARN DANKTON LANE
SOMPTING W.SX BN15 0EA.

Particulars of applicants interests in the land on which the trees are growing:
RETIRED PENSIONERS.
HUSBAND & WIFE
75 70

Title of the Tree Preservation Order, Planning Permission or Conservation Area.
HEOLD RECTORY TREE PRESERVATION ORDER No. 5/76/5 19 76

PLANNING PERMISSION REFERENCE

HE CONSERVATION AREA

Description of trees: (Give particulars of each tree, group of trees or woodlands together with the number of trees involved so that those involved can be easily identified.)
ONE HORSE CHESTNUT (T6.) AND ONE WALNUT (T7)

Extent and type of operation (give details of the works for which permission is required):
25 TO 30 PERCENT FROM TOPS OF THE TREES.

P.T.O.

C.P. 13

7. If applicable, state how the selective works are marked for identification purposes:

8. For what reason is the application made?

TO LET MORE LIGHT IN :
AND NEIGHBOURS AT Nº 2 DANKTON LANE. NEED TO
REDUCE WALNUT TREE (T7) OVER THEIR DRIVE.

9. Have you/the applicant any proposals for replanting? If so, give details:

(See Note (d))

NO

I/We apply for permission to carry out works to the trees described in this application and indicated on the attached plans.
(*Delete where not applicable)

Dated 15 NOV 2007 ..... Signed [redacted] .....
Applicant/Agent:

**NOTES**

a) **In all cases,** plans should be submitted with this application in order that the trees in question can be accurately identified. (4 copies are required). The plans should also clearly indicate the site to which the application relates edged in red.


b) Where selective felling is to be carried out or isolated or hedgerow trees are to be felled, the trees to be felled should be accurately marked on a plan to a scale not less than1:2500.

c) When a wood or portion of wood is to be clear felled, a plan to a scale of 1:10000 metric showing the boundary of the area to be felled and the acreage involved is required.

d) In most cases where felling is proposed a certain amount of **replanting** is likely to be a requirement of any consent which may be granted.

e) Any additional information in support of your proposal may be included in a letter accompanying the application, if you so wish.

f) Forms and plans should be sent to The District Planning Officer, Adur District Council, Civic Centre, Ham Road, Shoreham-by-Sea, West Sussex. BN43 6PR

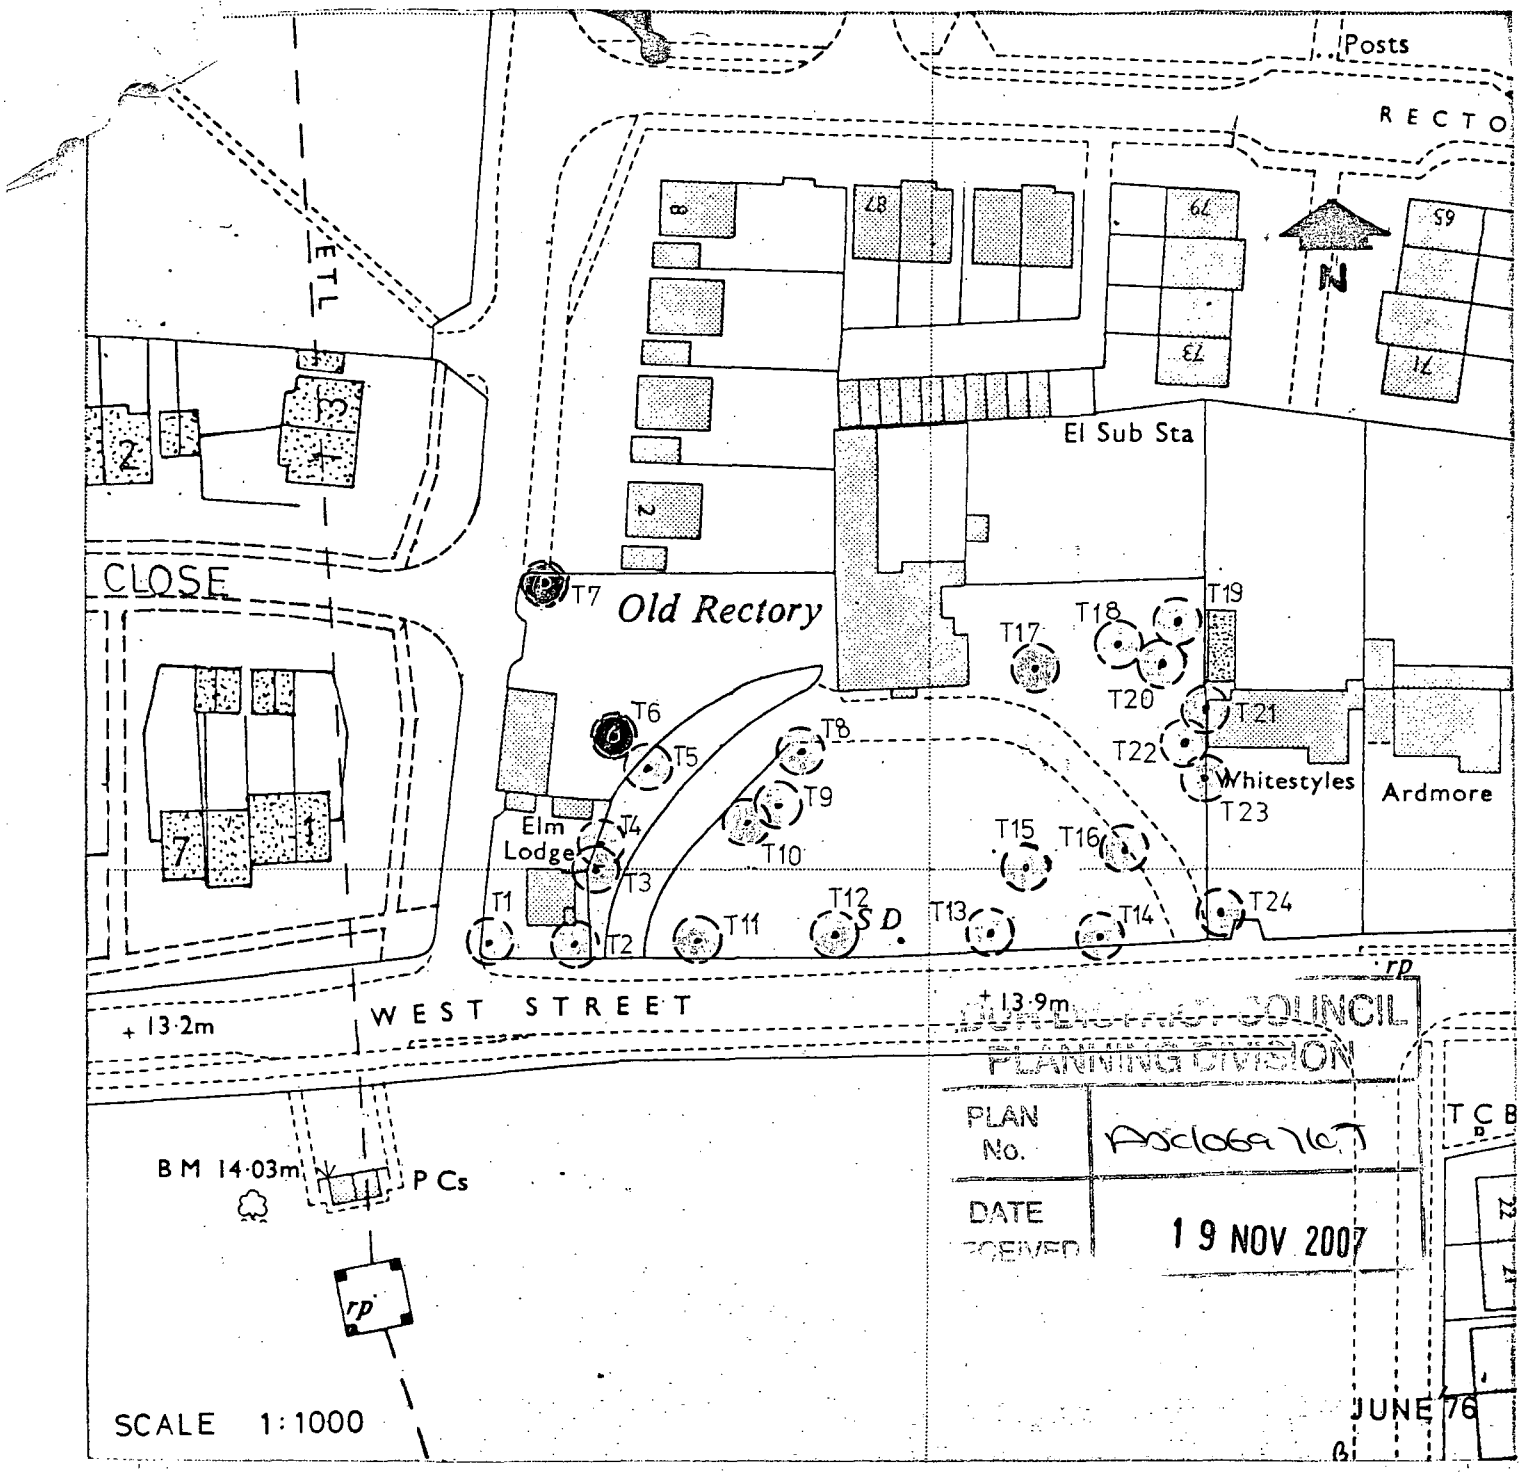


SITE OLD RECTORY, WEST STREET, SOMPTING.

TREE PRESERVATION ORDER NO. 5/76/(S) PLAN NO. TP/5/76

ADUR DISTRICT COUNCIL


**PLANNING DEPARTMENT**

*Planning Officer:*
G. JAMES FISHER, Dip.Arch., A.R.I.B.A., Dip.TP., M.R.T.P.I.

Town Hall . High Street . Shoreham-by-Sea . Sussex BN4 5EJ
Telephone Shoreham-by-Sea 4242

# FIRST SCHEDULE

## TREES SPECIFIED INDIVIDUALLY*

(encircled in black on the map)

| *No. on Map.* | *Description.* | *Situation.* |
|---|---|---|
| T1 | 1 Elm | Grounds of Elm Lodge, West Street, Sompting |
| T2 | 1 Beech | " " " " " " " |
| T5,6,8,12,13,14,18 | 7 Horse Chestnut | Grounds of Old Rectory, West Street, Sompting |
| T3,4,10 | 3 Oak | " " " " " " " |
| T16,19,21 | 3 Yew | " " " " " " " |
| T11,20 | 2 Sycamore | " " " " " " " |
| T15 | 1 Pine | " " " " " " " |
| T17 | 1 Holm Oak | " " " " " " " |
| T7 | 1 Walnut | " " " " " " " |
| T23 | 1 Elm | " " " " " " " |
| T22 | 1 Cypress | " " " " " " " |
| T9 | 1 Holly | " " " " " " " |
| T24 | 1 Beech | Grounds of Whitestyles, West Street, Sompting |

## TREES SPECIFIED BY REFERENCES TO AN AREA*

(within a dotted black line on the map)

| *No. on Map.* | *Description.* | *Situation* |
|---|---|---|

None

## GROUPS OF TREES*

(within a broken black line on the map)

| *No. on Map.* | *Description.* | *Situation* |
|---|---|---|

None

* The word "NONE" must be entered where necessary.