ADUR
DISTRICT COUNCIL

Town and Country Planning Act 1990
Householder Planning Application

Use this form to apply for planning permission to extend or alter your house or flat, to build a garage or other structure on your property or to create access for a vehicle onto a classified road (please read note 9).

Please read the notes before you fill in this form.

1 Please give the address of the property to be altered or extended

20 Parkside
Shoreham by Sea
West Sussex

ADUR DISTRICT COUNCIL
PLANNING DIVISION

PLAN No.	Ad/0722/07
DATE	29 NOV 2007

2 Type of property

Detached House

3 Please describe the development you are applying for.

Two Storey side Extension

4 Applicant (in block capitals)

Name

Mr Mrs
Norman & Kerstin
James

Address

20 Parkside
Shoreham by Sea
WEST SUSSEX

Telephone

Fax

Email

Agent (if any)

Full Name

Derek Hammond

Address

7 Mill Hill Drive
SHOREHAM BY SEA
West Sussex
BN43 5TJ

Telephone

07771526174

Fax

Email

derek_hammond@ntlworld.com

5 Please enclose four copies of this form and four sets of plans.
Please number your plans and write the numbers and scales against the titles here.

	Plan Number	Scale
Location Plan	OS Map	1:1250
Block Plan		
Floor Plan	07-09-1	1:100
Elevations	07-09-1	1:100
Other		

6 Will the development involve cutting down any trees? No
If "Yes", please show these clearly on the block plan.

7 Will the development (including any new or altered access) affect a public footpath or any other public right of way? No

8 **Does this application require a fee?** Yes
(See note 3)

If "No", please choose the option that applies
(See note 3)

If "Yes", please state the fee enclosed £ 135.00
(See note 4)

Signature: [redacted] **Date:** 27/11/17

Please print your name: D HAMMOND

Certificate under Article 7 of the Town and Country Planning (General Development Procedure) Order 1995

If anyone else owns the land or part of it, you must fill in Certificate B, which you can get from the Planning Section. You must also tell the owner of the land about this application by serving a notice on them. If you own all of the land, you must fill in Certificate A below.

Certificate A

I confirm that:

- Nobody except the applicant was an owner of any part of the land involved at the beginning of the period of 21 days before the date of this application; and

- none of the land this application relates to is an agricultural holding or part of an agricultural holding.

Signature: [redacted] **Date:** 27/11/17

Please print your name: D HAMMOND

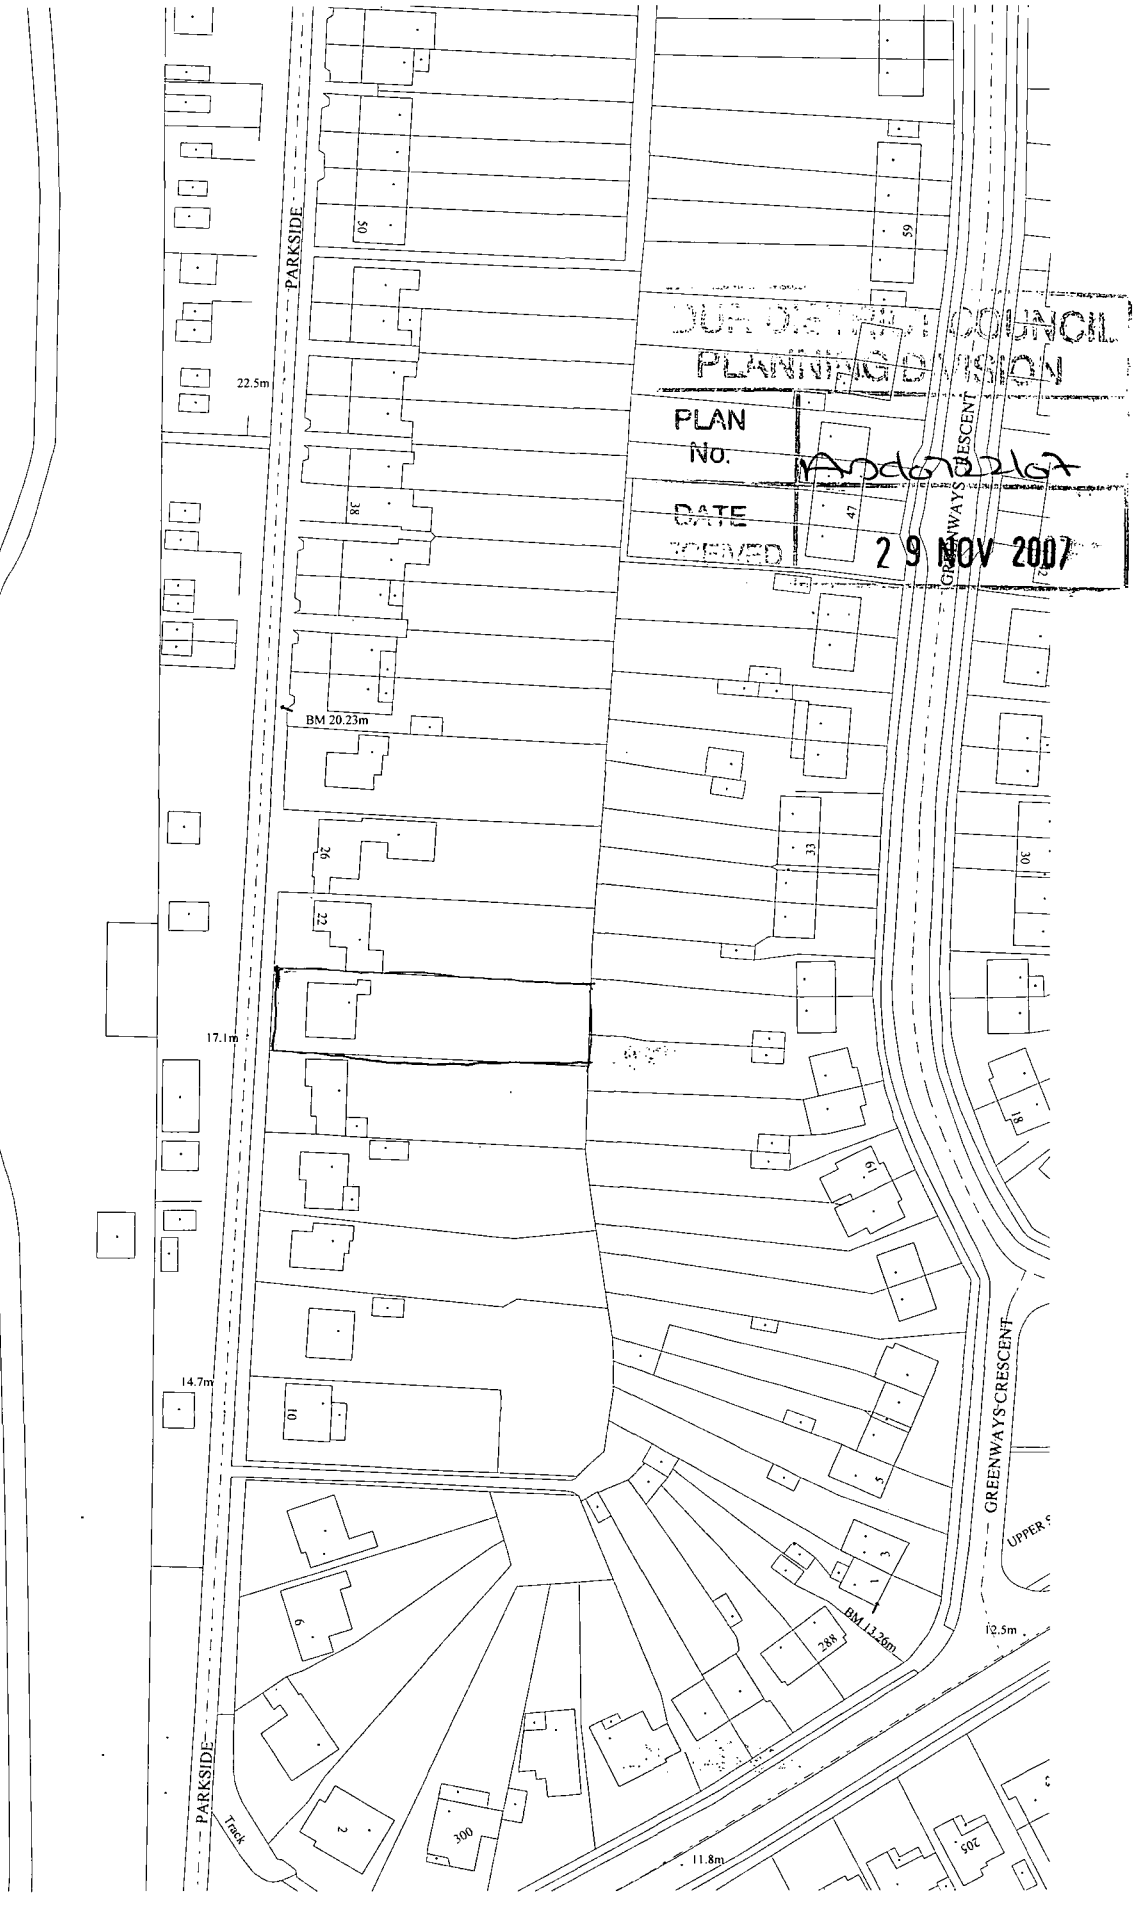

REHAM-BY-SEA

Scale: 1:1250



Rear Elevation as Proposed



Side Elevation as Proposed



Front Elevation as Proposed

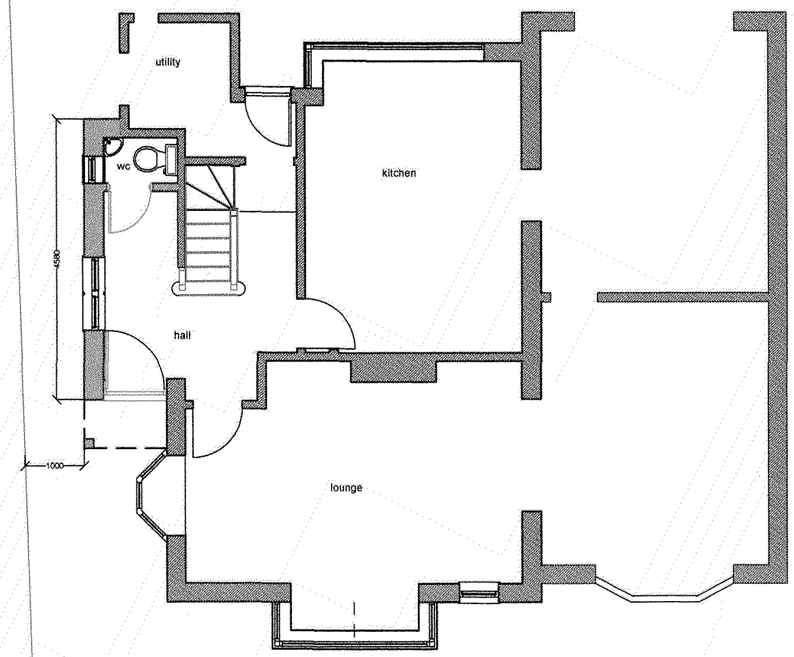

Ground Floor Proposed

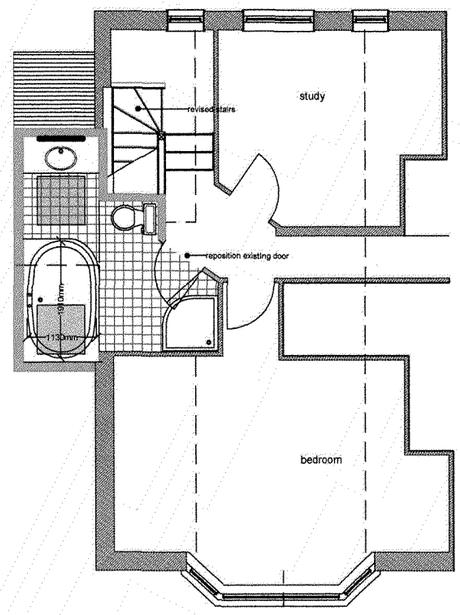

First Floor Proposed

PLANNING DIVISION
PLAN No. Ax/07/22/07
DATE 29 NOV 2007

Client :	Norman & Kerstin James	Ref. 07-09-1	Derek Hammond dip Arch ARCHITECT
Drawing Title :	Proposed First Floor Side Extension	Scale: 1:100	7 Mill Hill Drive SHOREHAM by SEA
Job Title :	20 Parkside Shoreham by Sea		West Sussex BN45 5TJ Tel. 01273 705253